RAISED GROUND FLOOR PLAN

SCALE 1:100

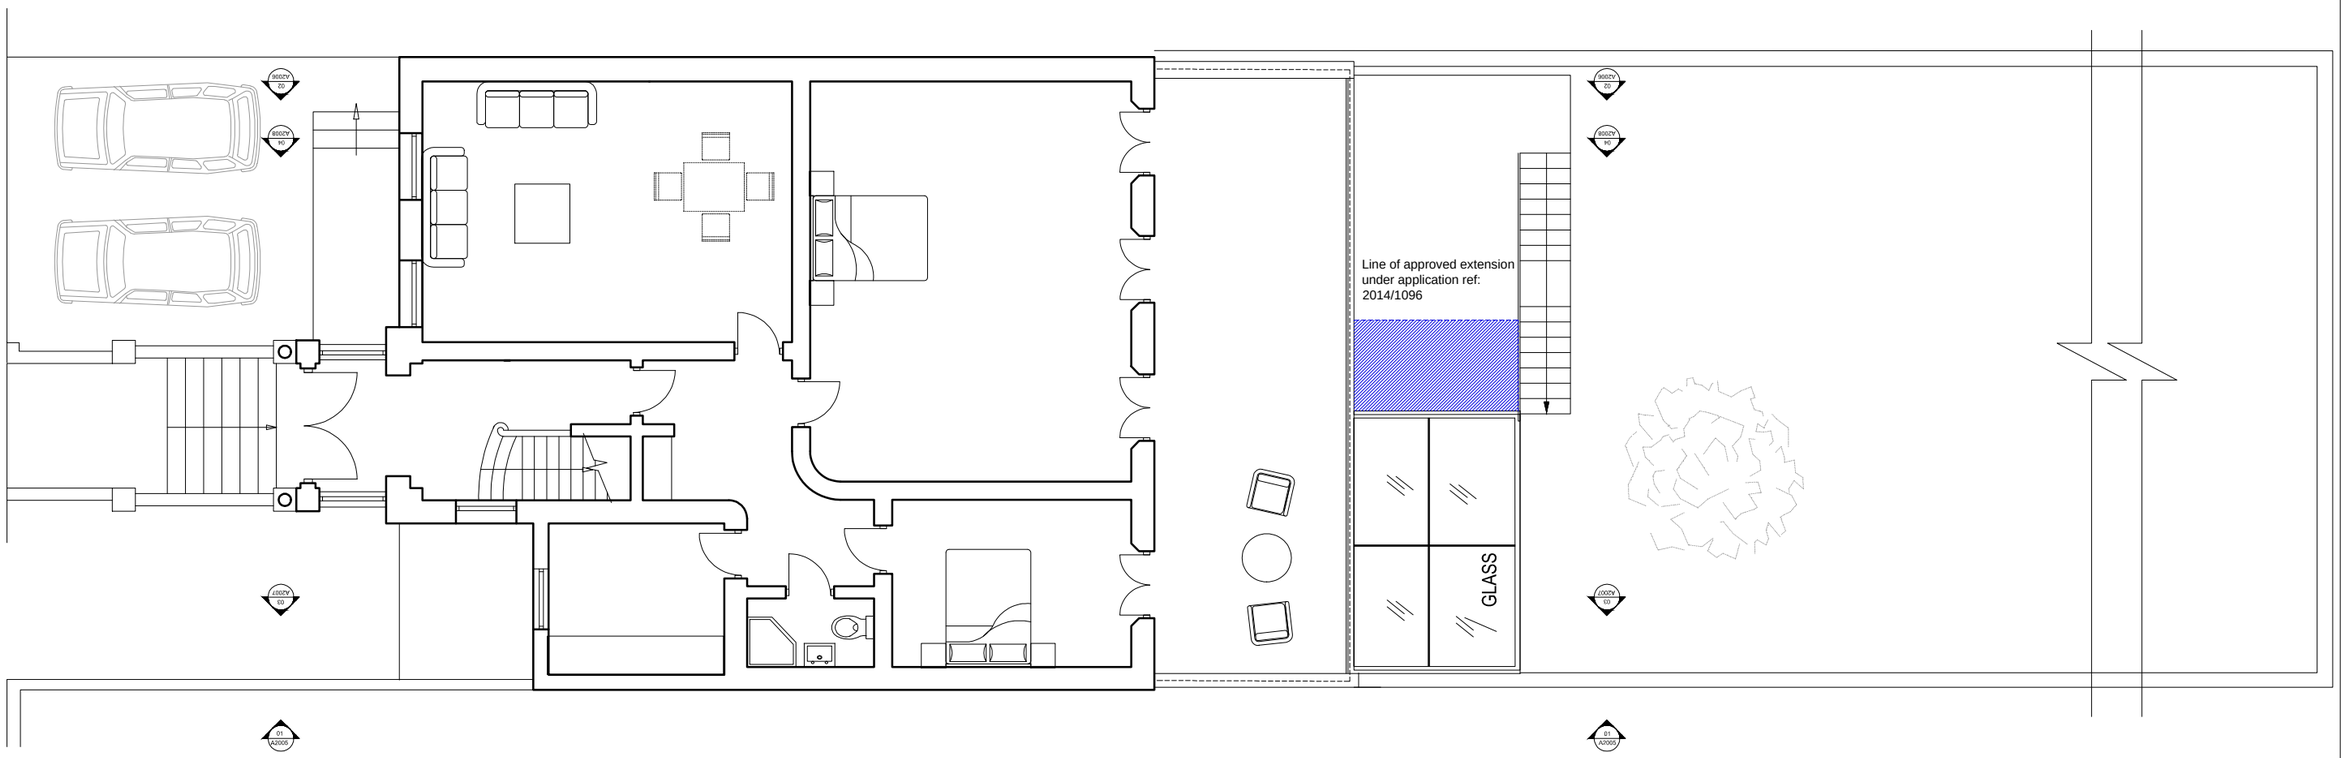

LBMV architects

Luigi Montefusco Ltd
27 Elizabeth Mews
NW3 4UH London
T+44 (0) 207 483 3880
info@lbmvarchitects.com
www.lbmvarchitects.com

DRAWINGS STATUS	A3
PROJECT TITLE	NON - MATERIAL AMENDMENT TO PLANNING REF: 2014 / 1096 / P
	43 Belsize Park Gadens London NW3 4JJ
DRAWN	AP
CHECKED	LM
DATE	27.01.2015
SCALE	1:100@A3
DRAWING TITLE	PROPOSED FLOOR PLANS
JOB NO	0043
DRAWING NO	A2003

GENERAL NOTE
- This drawing should be removed from currency immediately when a revised version is issued.
- All dimensions to be checked on site by the contractor. Discrepancies to be reported before proceeding with the works.
- This drawing is copyrighted.
- All dimensions in mm's.

LEGEND

1:100 0 1 5 m

REV	DESCRIPTION	DATE	NAME
--	--	--	--