## SECTION 03

SCALE 1:100

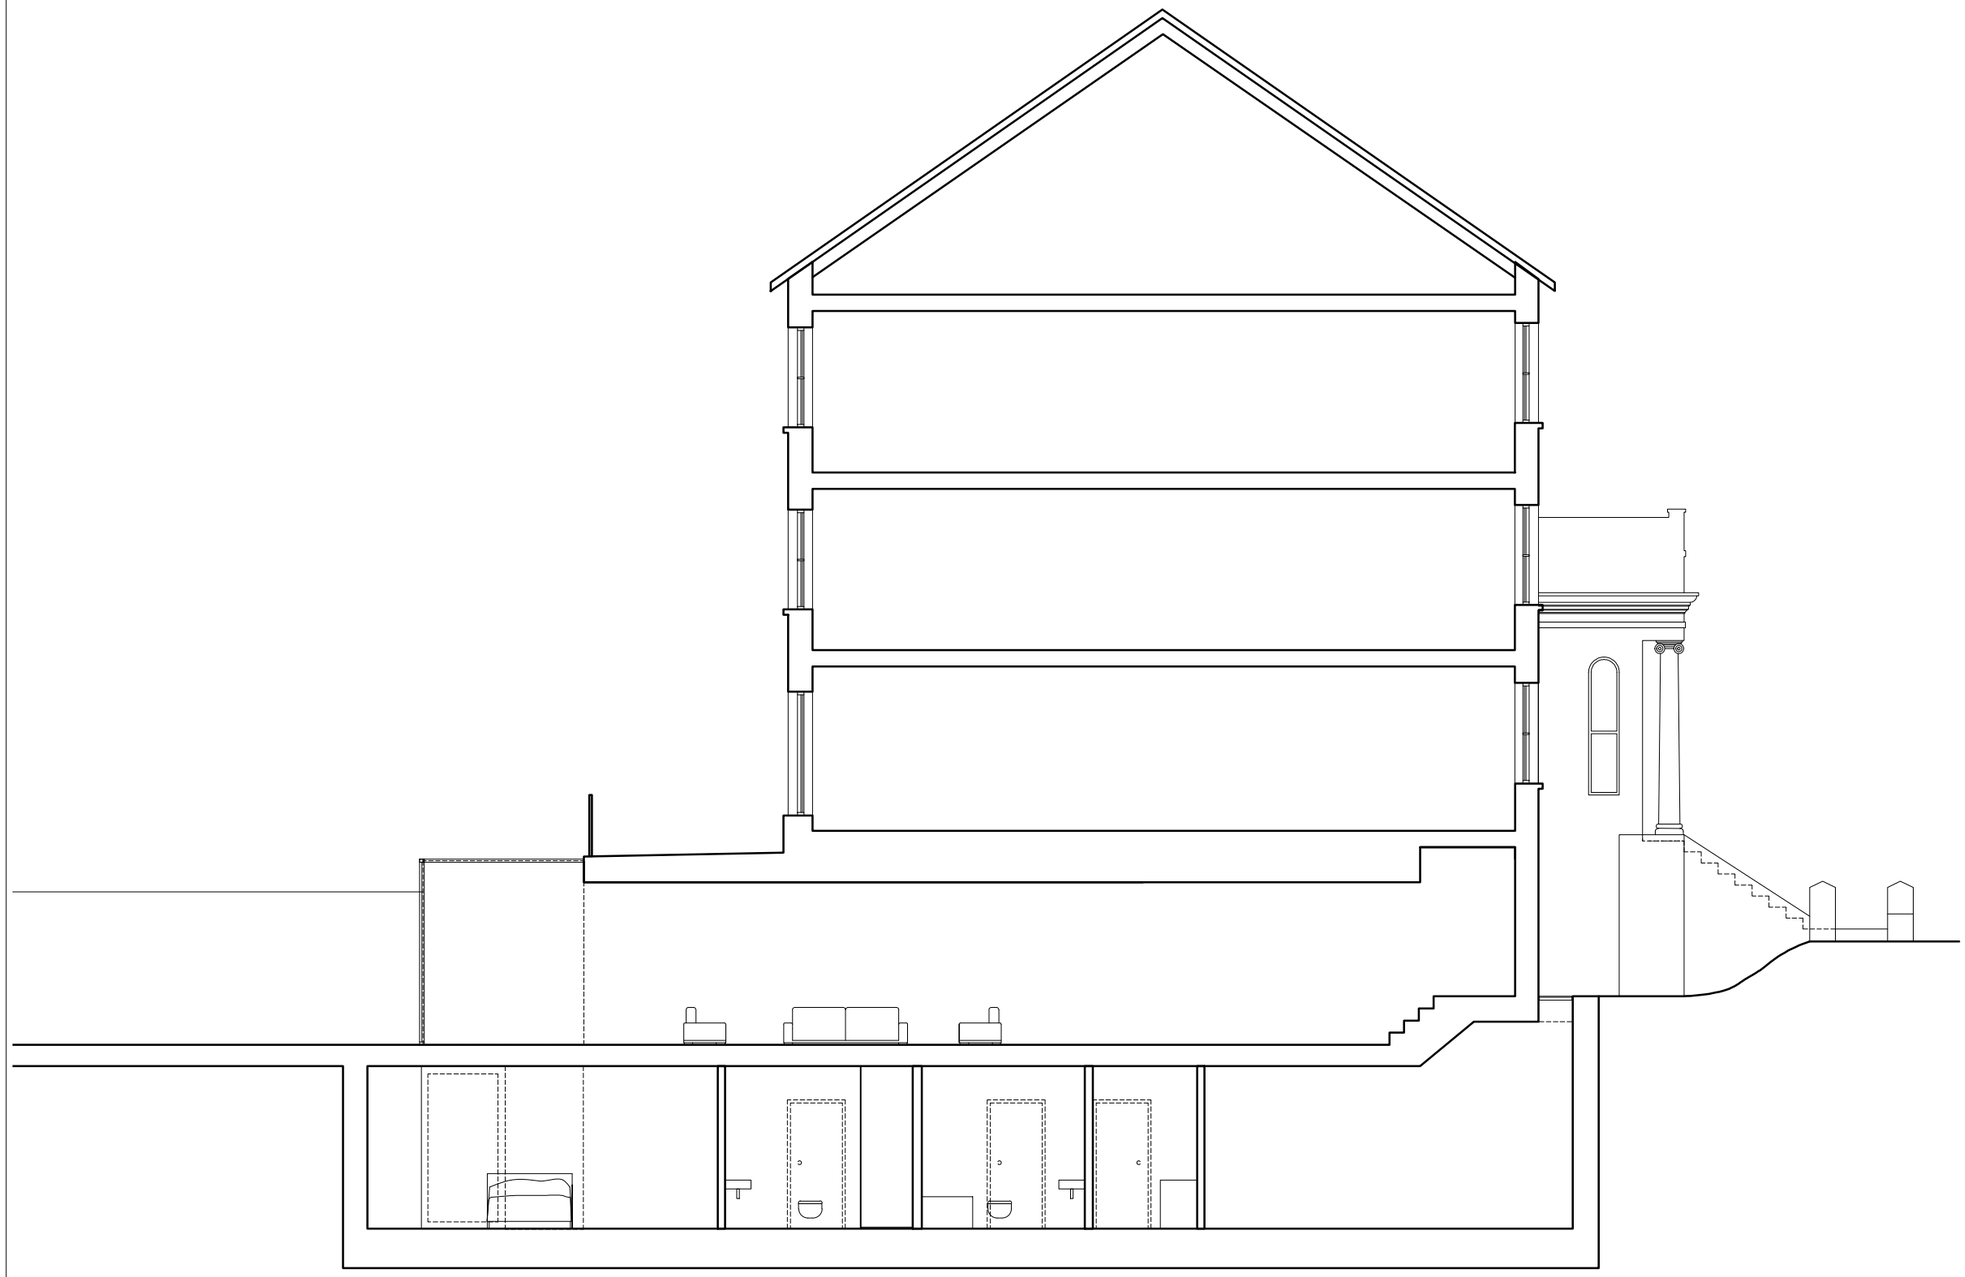

# LBMV architects


Luigi Montefusco Ltd
27 Elizabeth Mews
NW3 4UH London
T+44 (0) 207 483 3880
info@lbmvarchitects.com
www.lbmvarchitects.com


DRAWINGS STATUS: A3

PROJECT TITLE: NON - MATERIAL AMENDMENT TO PLANNING
REF: 2014 / 1096 / P

43 Belsize Park Gadens
London NW3 4JJ

| DRAWN | CHECKED |
|---|---|
| AP | LM |
| DATE | SCALE |
| 27.01.2015 | 1:100@A3 |

DRAWING TITLE: PROPOSED SECTION

| JOB NO | DRAWING NO |
|---|---|
| 0043 | A2007 |

GENERAL NOTE
- This drawing should be removed from currency immediately when a revised version is issued.
- All dimensions to be checked on site by the contractor. Discrepancies to be reported before proceeding with the works.
- This drawing is copyrighted.
- All dimensions in mm's.

LEGEND

1:100 0 1 5 m

| REV | DESCRIPTION | DATE | NAME |
|---|---|---|---|
| -- | -- | -- | -- |