SECTION 04

SCALE 1:100

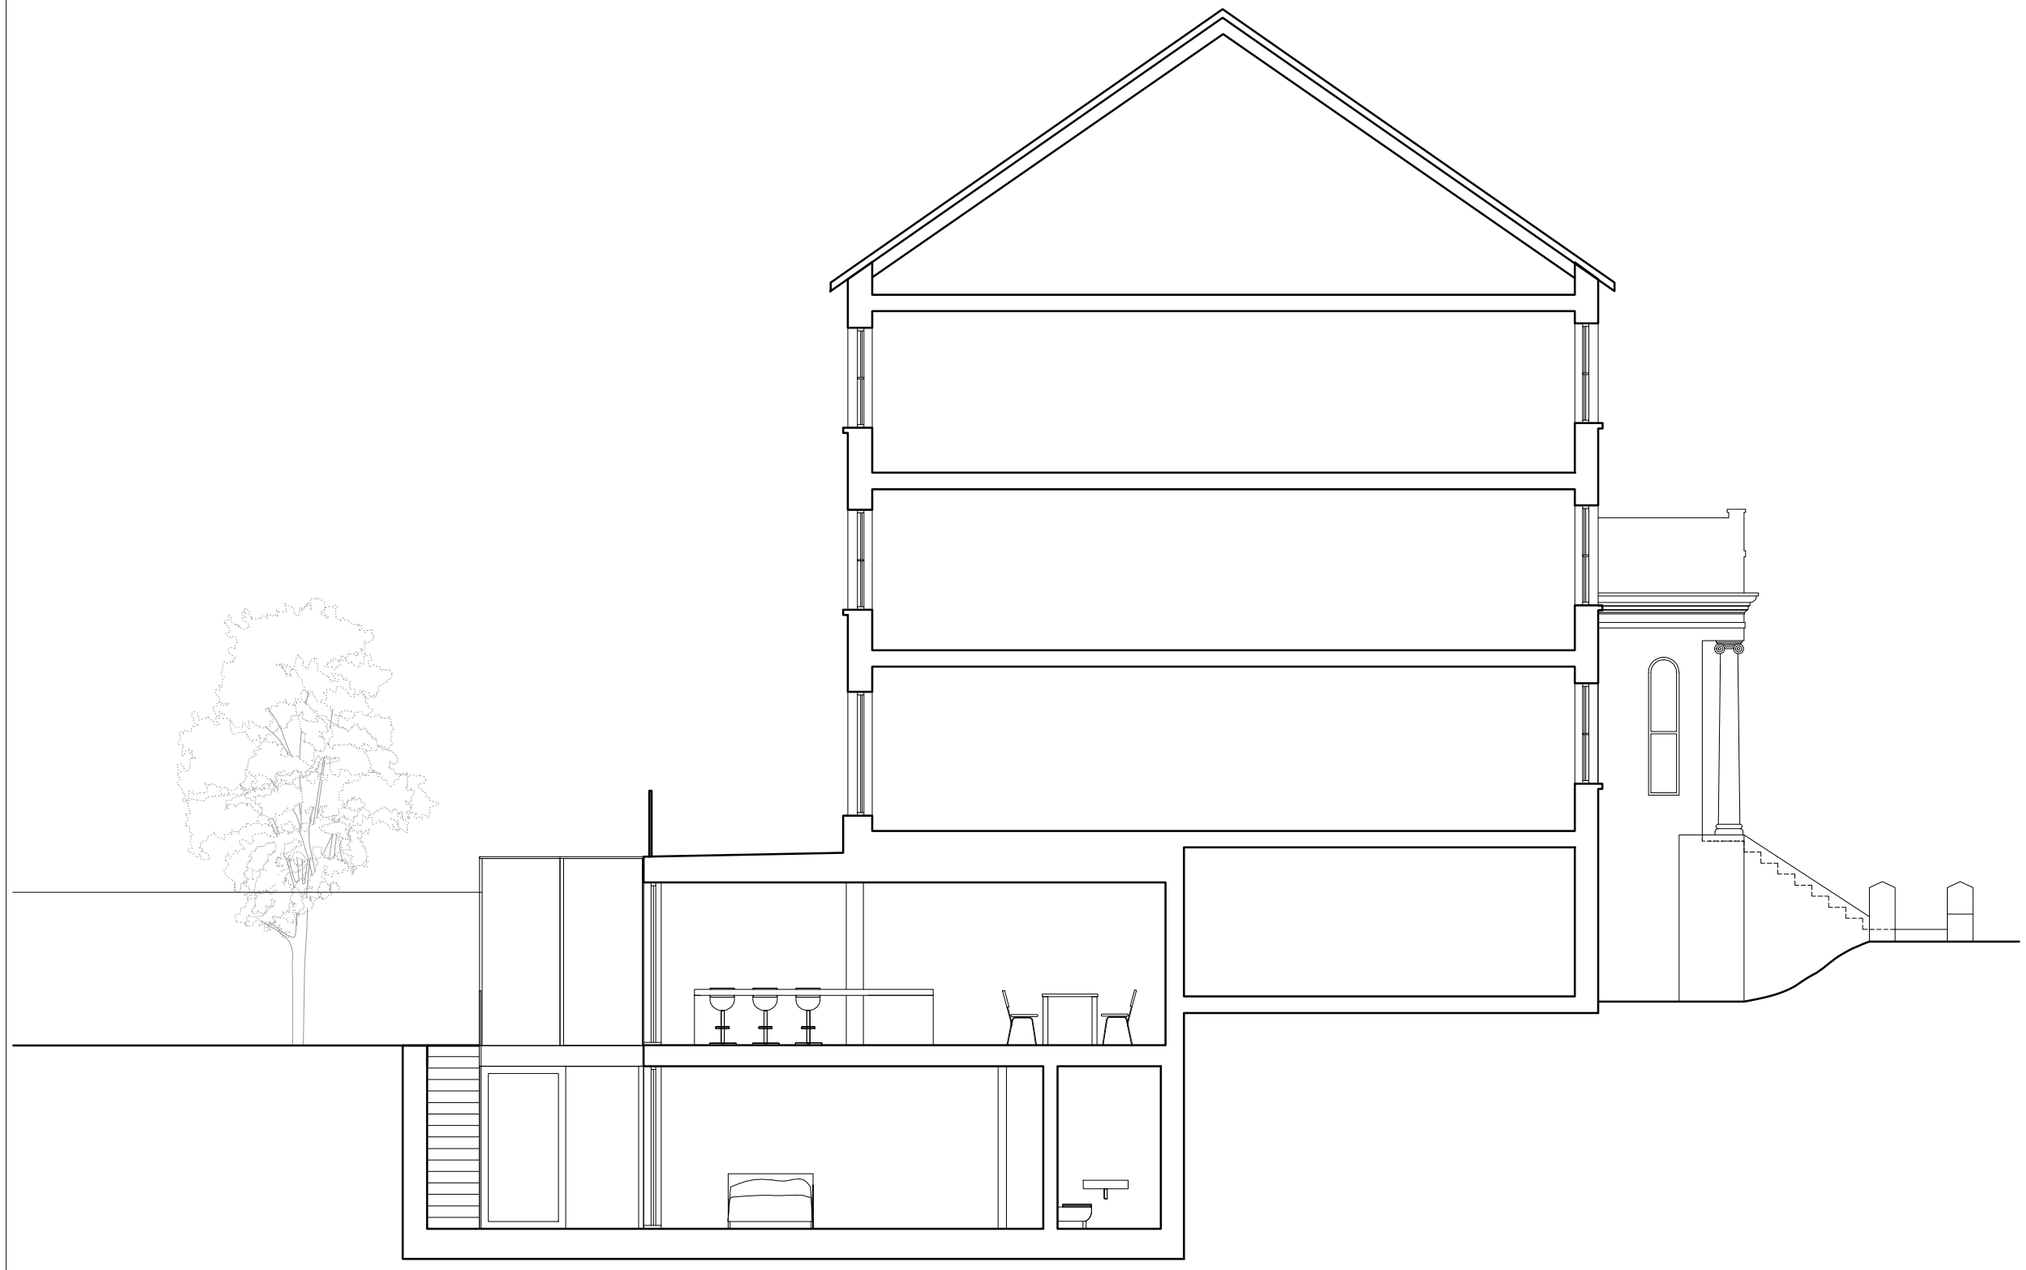

LBMV architects

Luigi Montefusco Ltd
27 Elizabeth Mews
NW3 4UH London
T+44 (0) 207 483 3880
info@lbmvarchitects.com
www.lbmvarchitects.com

DRAWINGS STATUS: A3

DRAWN: AP

CHECKED: LM

PROJECT TITLE: NON - MATERIAL AMENDMENT TO PLANNING
REF: 2014 / 1096 / P

DATE: 27.01.2015

SCALE: 1:100@A3

DRAWING TITLE: PROPOSED SECTION

43 Belsize Park Gadens
London NW3 4JJ

JOB NO: 0043

DRAWING NO: A2008

GENERAL NOTE
- This drawing should be removed from currency immediately when a revised version is issued.
- All dimensions to be checked on site by the contractor. Discrepancies to be reported before proceeding with the works.
- This drawing is copyrighted.
- All dimensions in mm's.

LEGEND

1:100 0 1 5 m

REV	DESCRIPTION	DATE	NAME
--	--	--	--