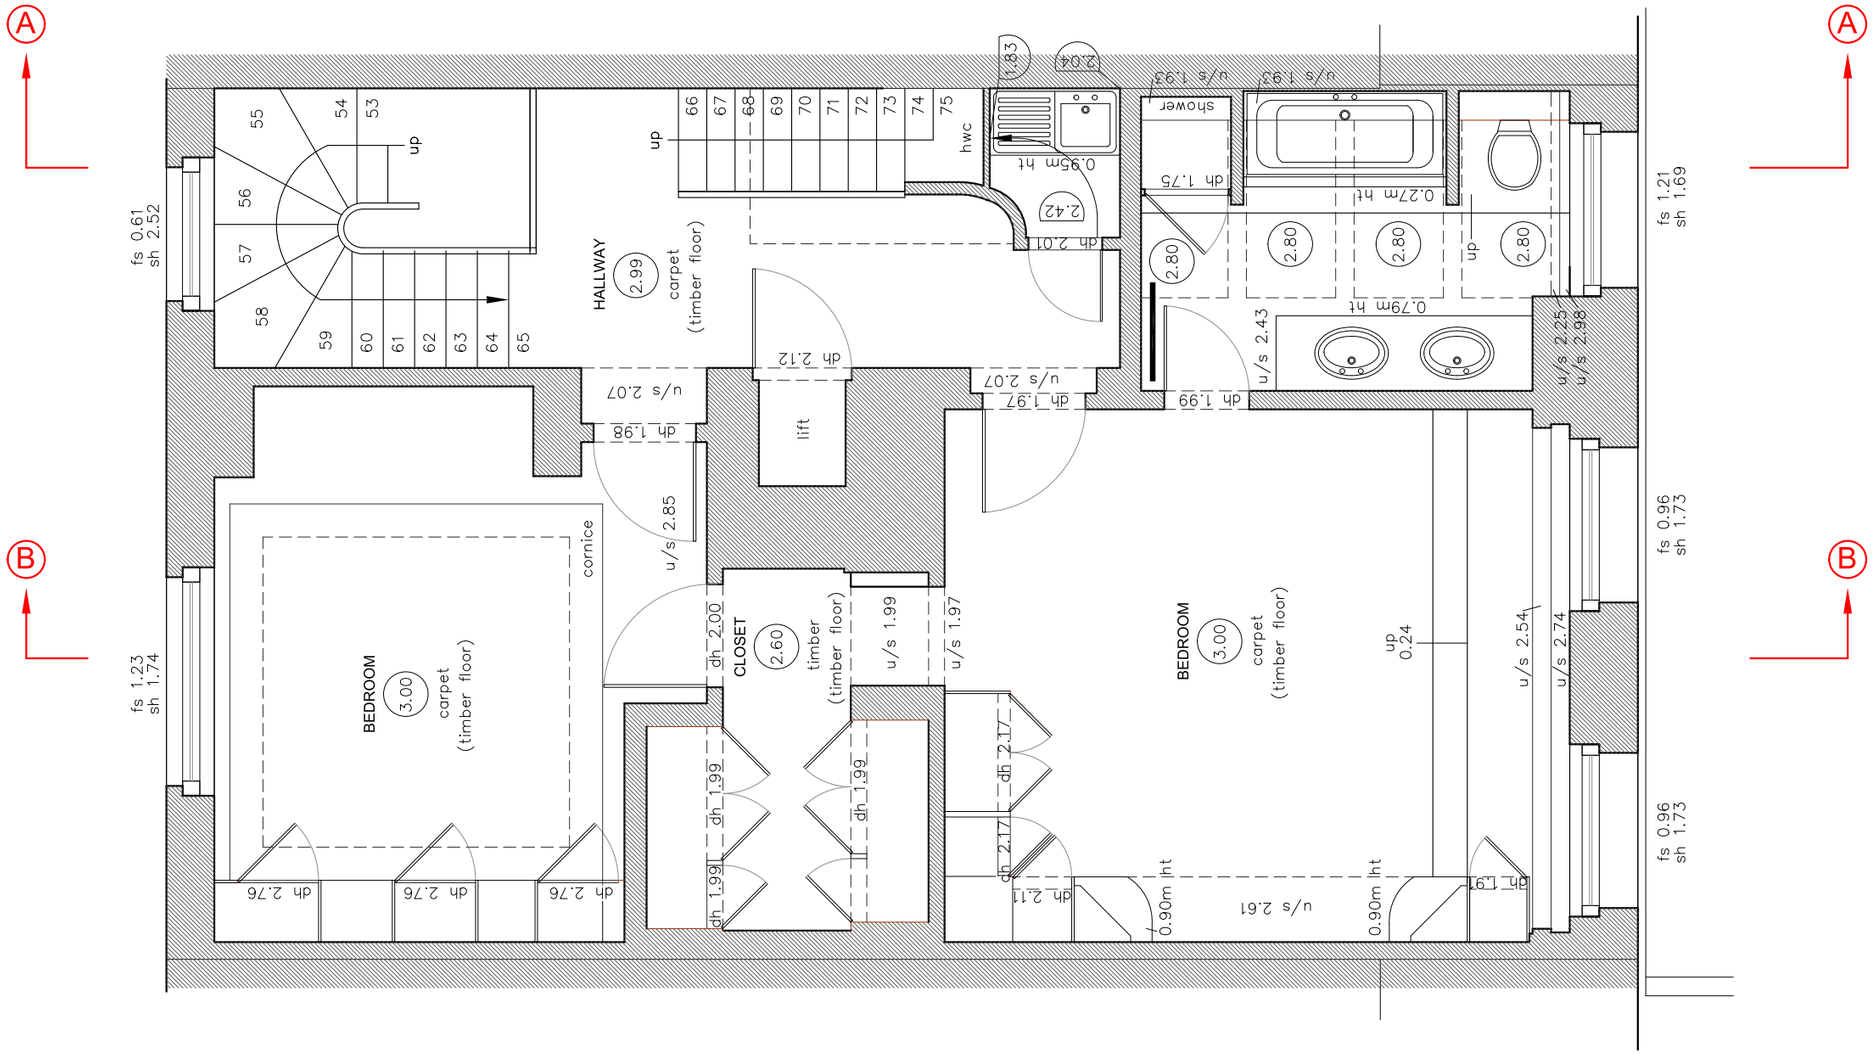


01 Second Floor Plan
1:50

The content of this document is strictly CONFIDENTIAL. Any unauthorised copying, disclosure or distribution of the material and information in this document is strictly forbidden.

All measurements are to be checked and confirmed on site by the contractor.

All dimensions are in mm unless otherwise stated.

FOR INFORMATION ONLY

| Rev. | Date | Reason For Issue | Check |
|---|---|---|---|

tomèf
ARCHITECTURE
INTERIOR DESIGN

132-134 Lots Road
Unit 108
World's End Studios
SW10 0RJ London

T +44 75 3094 0005

Client
TB

Project
10 Chester Terrace

Title
Existing -
Second Floor Plan

| Job No | Originator | Scale | Number | Revision |
|---|---|---|---|---|
| | | 1:50 @ A3 | A1004 | 00 |
| Date | Location | Drawn by | | |
| 27.01.15 | _ | _ | | |