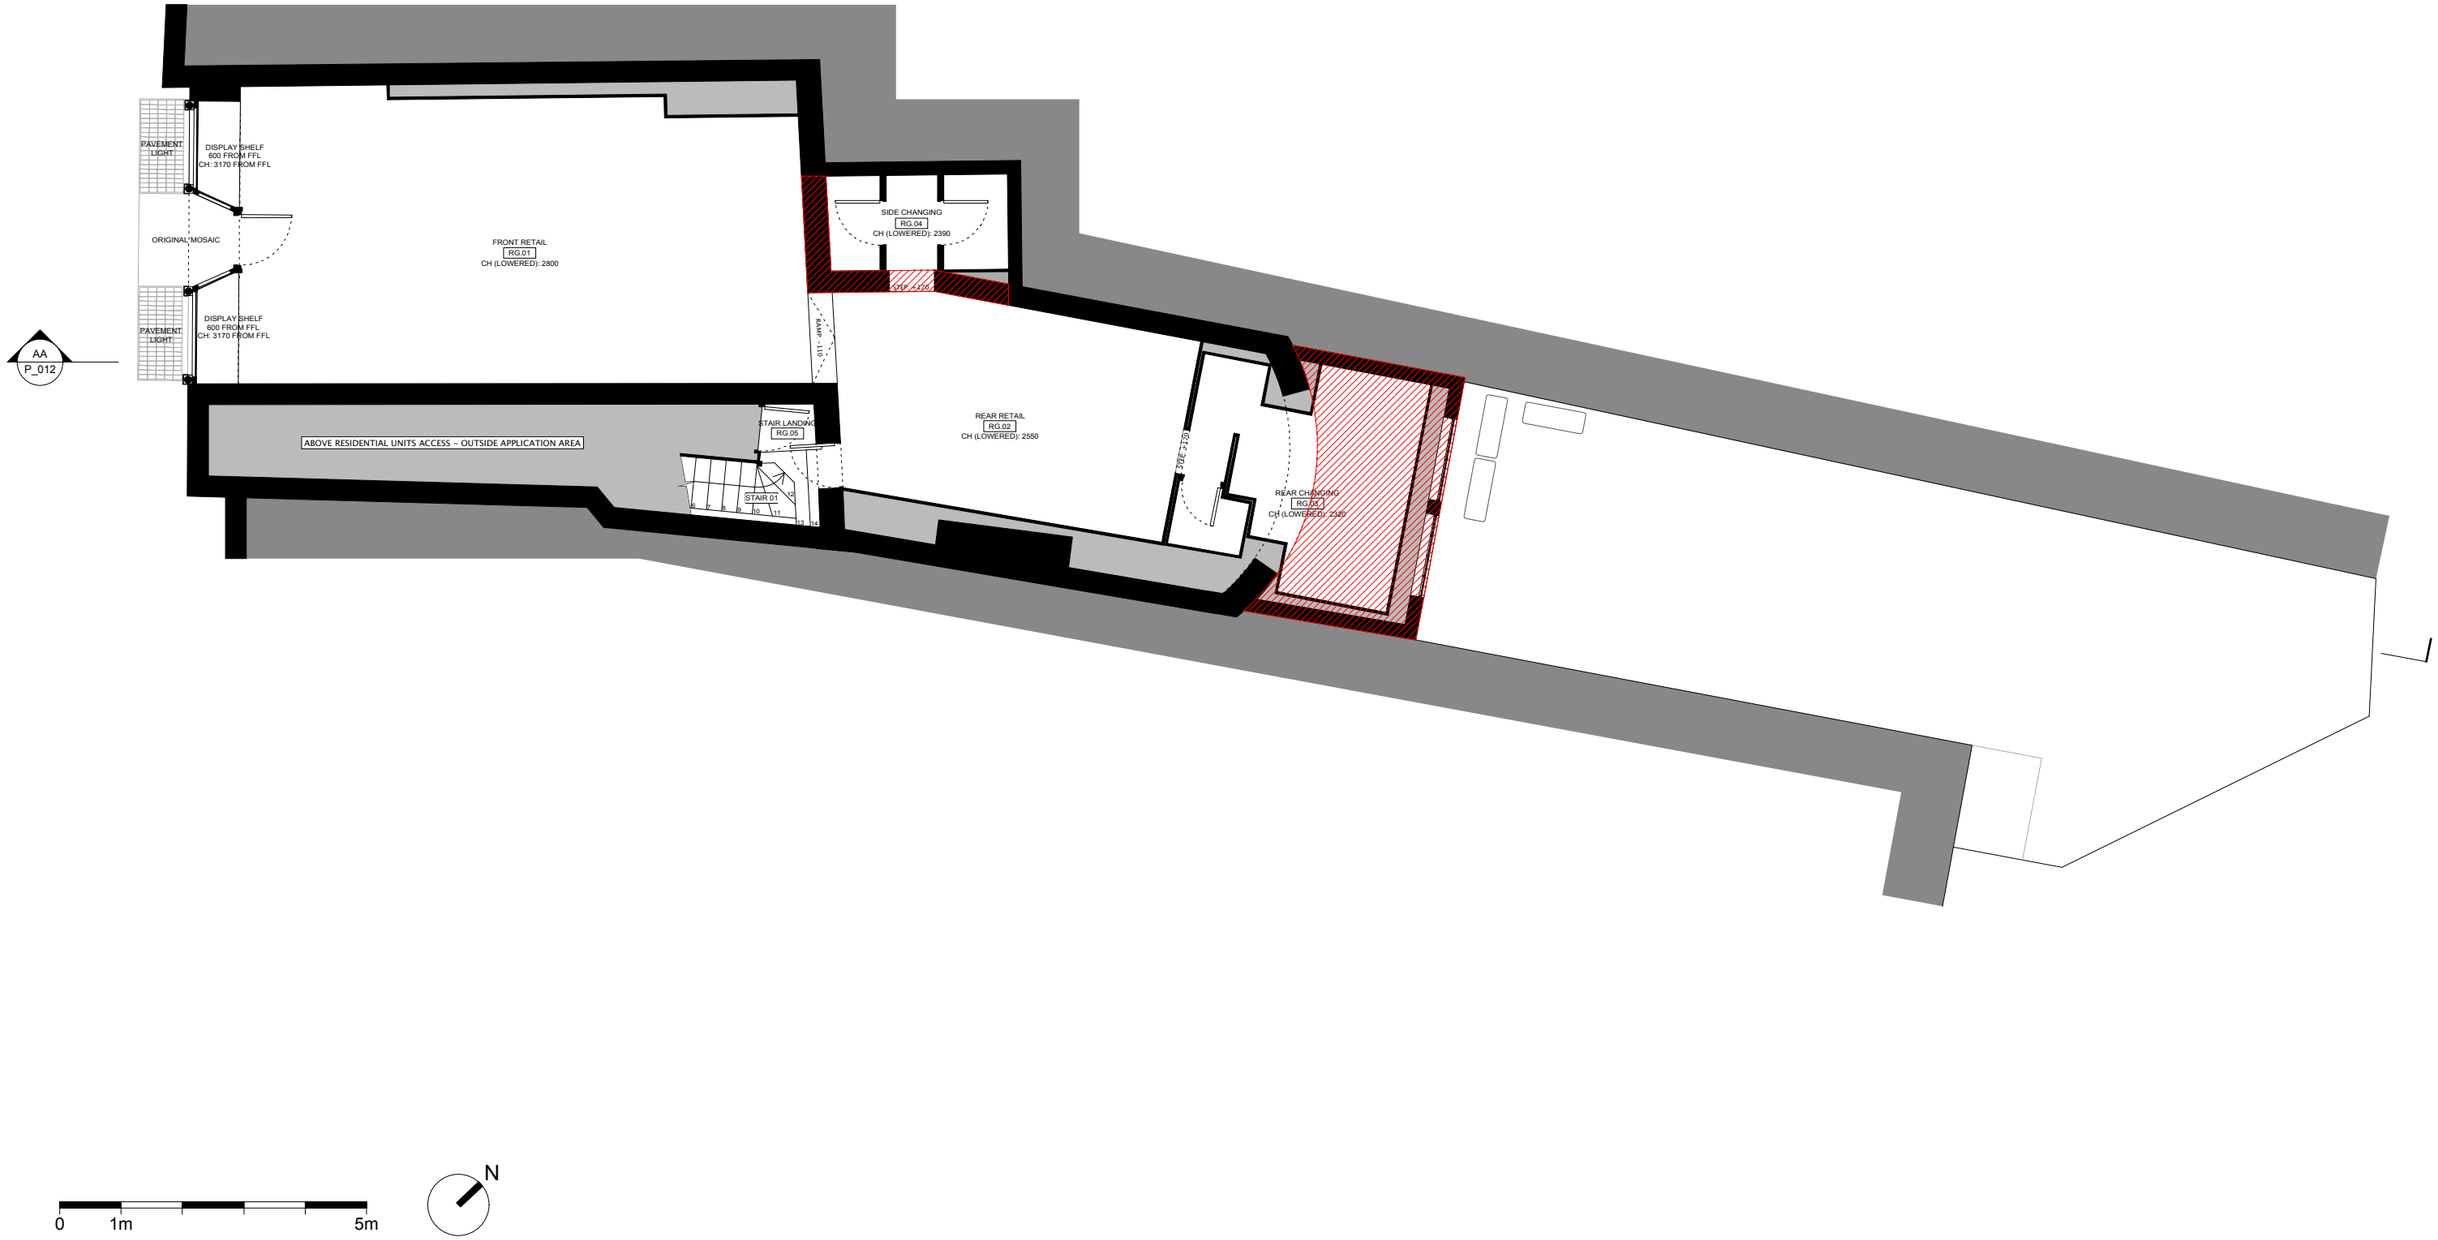

Specific notes:

General notes: 1. Do not scale drawings. Dimensions govern. 2. All dimensions are in millimeters unless noted otherwise. 3. All dimensions shall be verified on site before proceeding with the work. 4. HHbR Ltd shall be notified in writing of any discrepancies.

Rev	Date	Issue Details

Title
Ground Floor Plan
Proposed Demolition

© HHbR Ltd. www.HHbR.co.uk

HENLEY HALEBROWN RORRISON architects
21 Perserverance Works 38 Kingsland Road London E2 8DD
Tel: 020 7033 9700 E-mail: studio@HHbR.co.uk

Client	Date	Originator	Scale@A3	Scale@A1
Grainway Limited	28.01.15	JK	1:100	1:50

Project	Status	Dwg. no.	Rev.
29 Hampstead High Street	P Planning	0818_P_111	