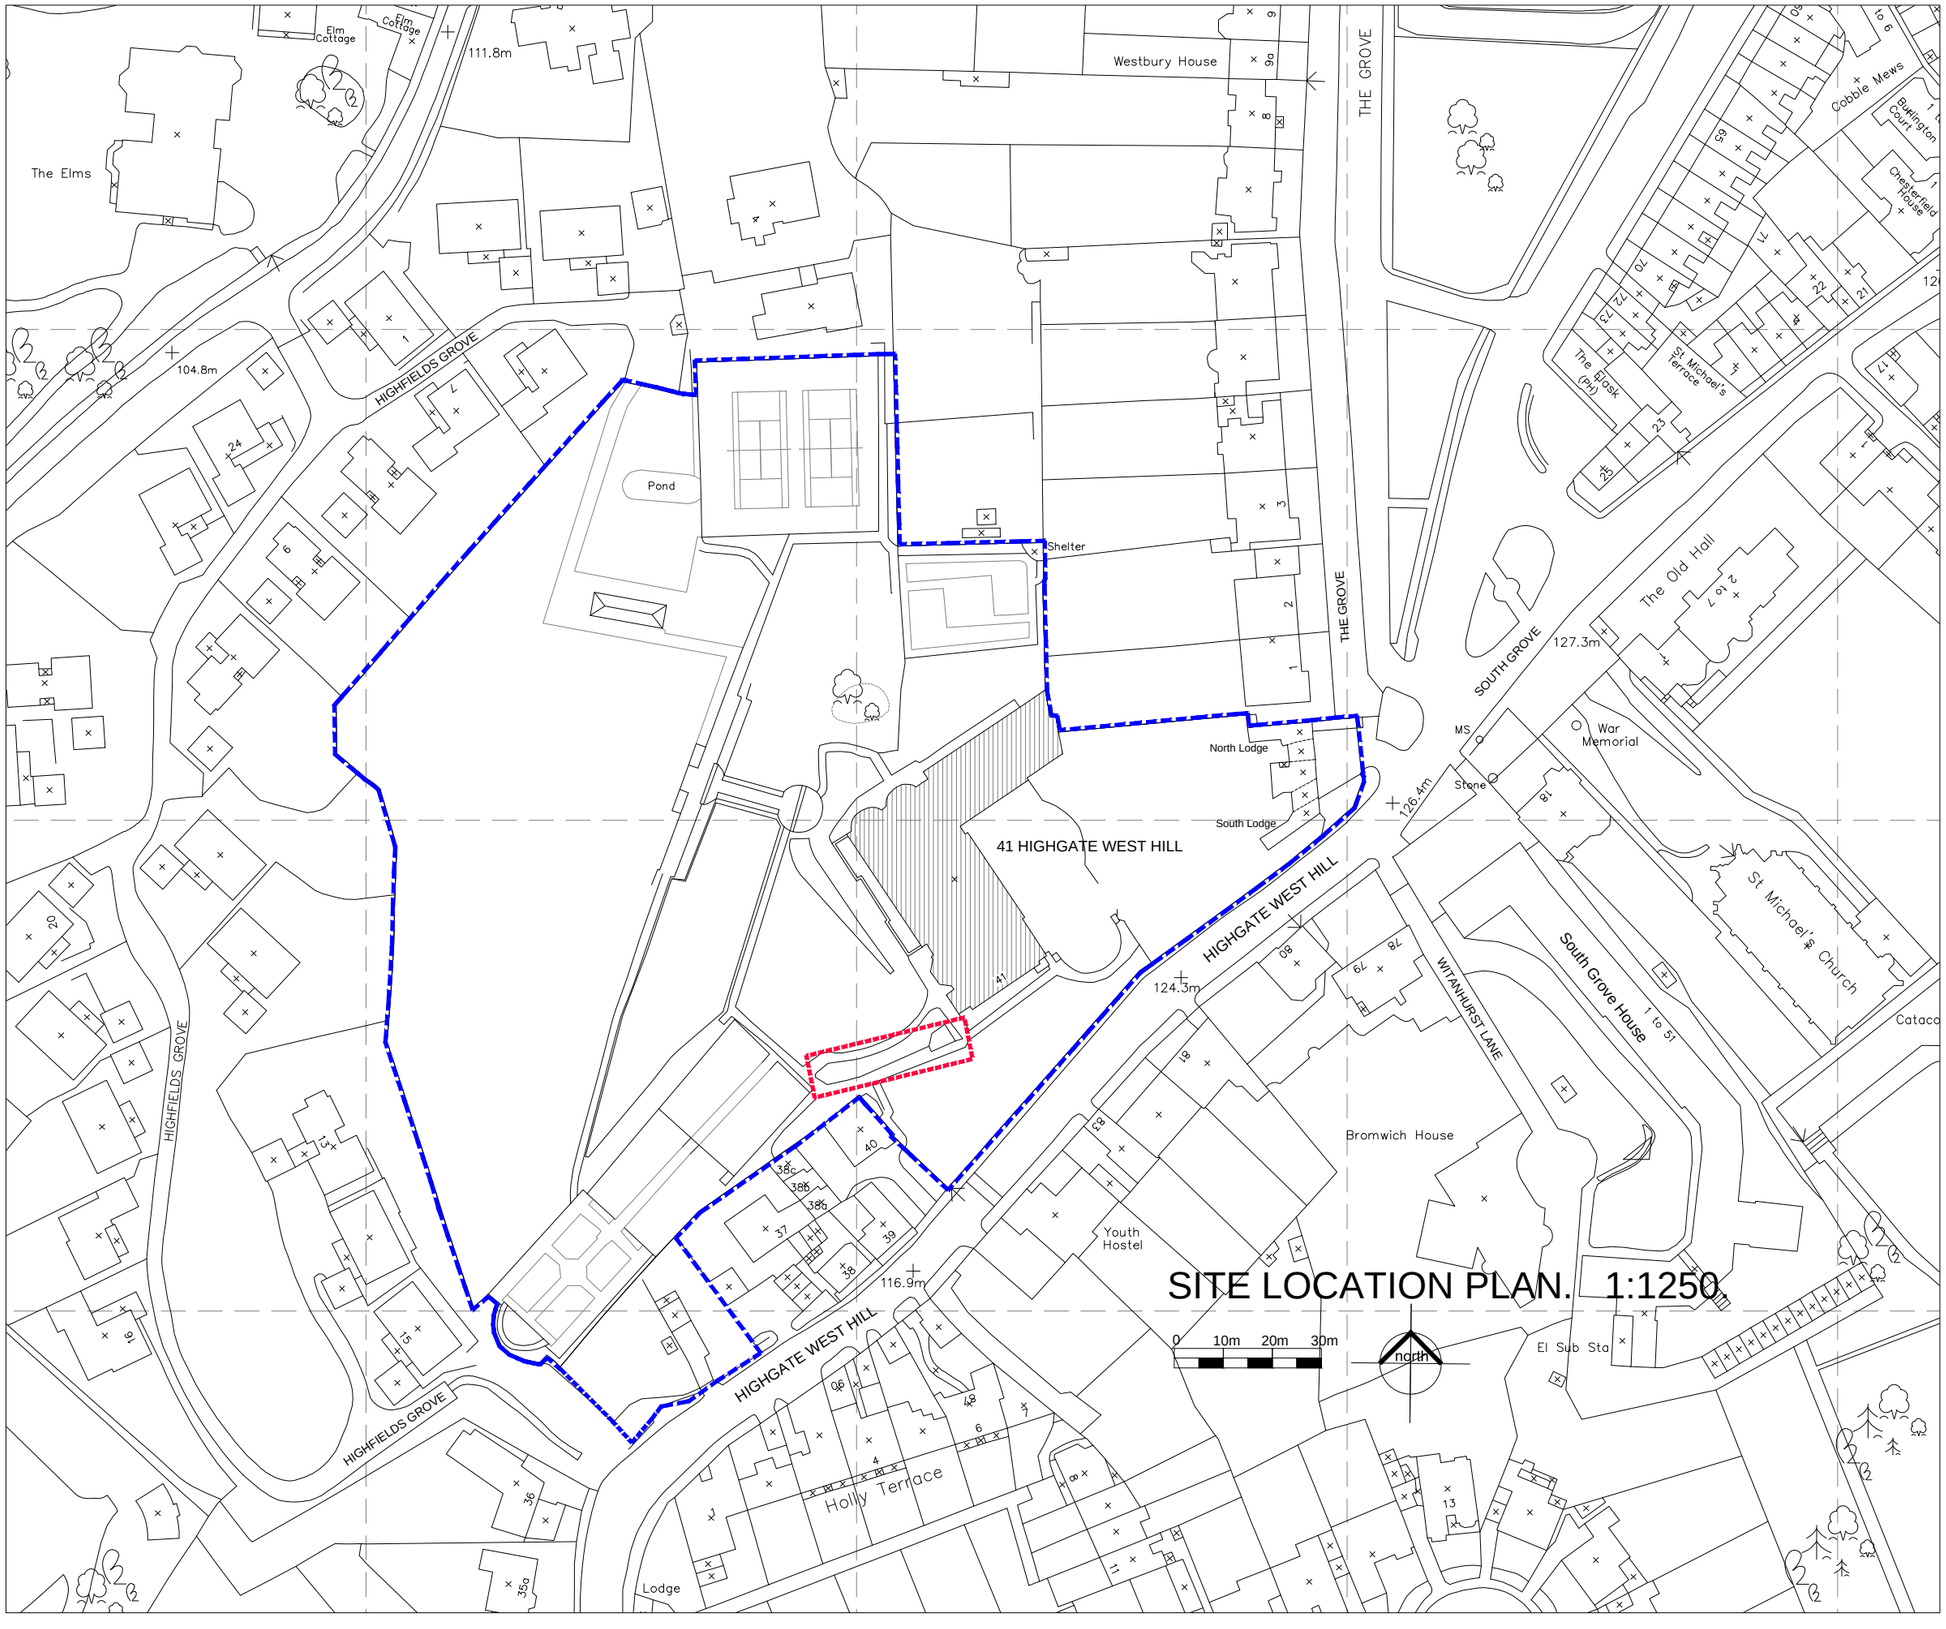

GENERAL NOTES:

KEY:

SITE OWNERSHIP BOUNDARY
SITE APPLICATION BOUNDARY

NOTE:
Ordnance Survey information within site boundary not updated inline with recent works and planning applications

Rev.	Date	Reason For Issue	Chk

Status: PLANNING

scott&twine
ARCHITECTS & INTERIOR DESIGNERS
The Old Power Station, Mortlake High Street,
London SW14 8SN
T +44 (0) 20 3355 9699
www.scott-twine.co.uk

Client	Witanhurst Construction Management Ltd
Job	41 HIGHGATE WEST HILL LONDON, N6
Title	WALL IN THE WEST HILL GARDEN SITE LOCATION PLAN
Date	JAN. 2015
Scale	1:1250 @ A3
Drawn By	MJT
Checked By	ST
Drawing Number	2228-17/00/00
Revision	-

© Scott & Twine LLP 2013