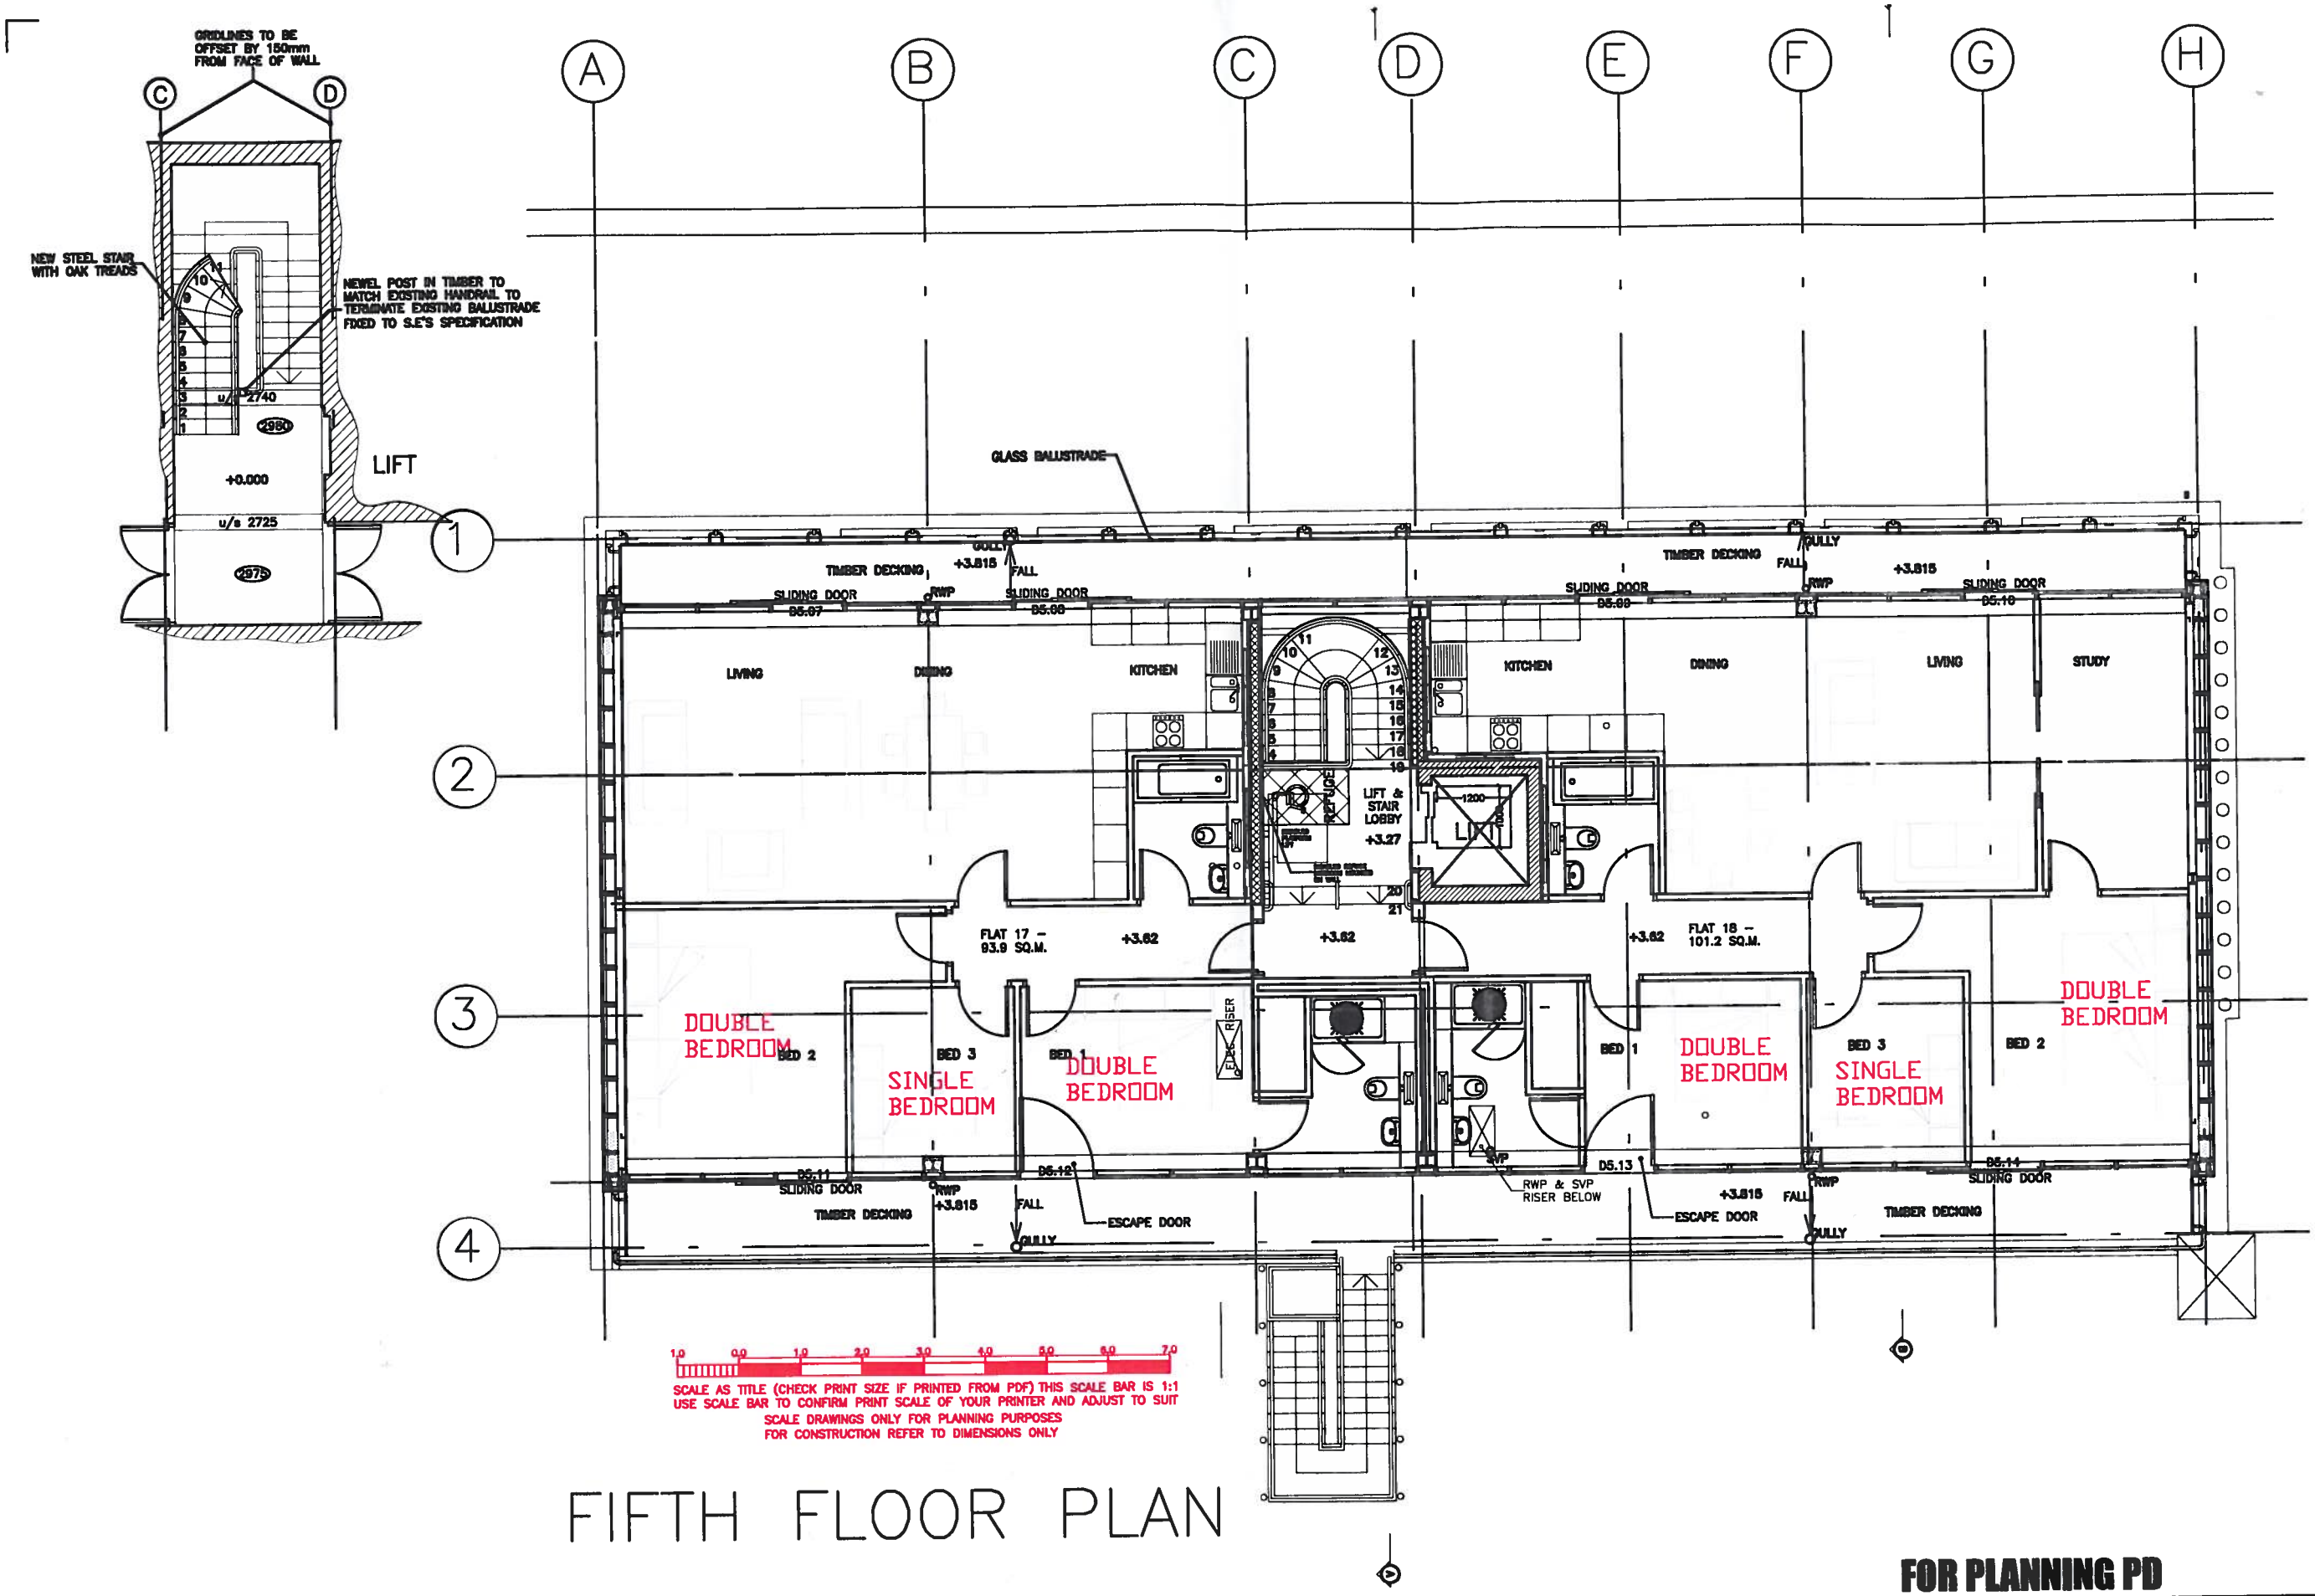

FIFTH FLOOR PLAN

*Scale is 1:100 @ A3

FOR PLANNING PD

revision	date	initials	description of amendments
A	29.09.2014	FAL	PLANS RE-LABELLED
1	77.77.77	77	1

Foundation architecture ltd.
Omnibus, 39–41 North Road, London, N7 9DP Email: info@foundation-architect

project: 8-12 CAMDEN HIGH STREET, NW1 0JH

title: FOURTH FLOOR PLAN - PROPOSED

scale: 1:50@A1 | date: JUNE 2014 | drawn: FAL | checked: | job no.: 500 | drawing no.: P105

All dimensions to be verified

*Scale is 1:100 @ A3