Front Elevation

800mm Fascia Sign Internally illuminated

Scale 1:10

Aluminium panel painted NatWest Purple satin 70% paint

Built up Letters & Chevron with purple returns internally illuminated with white LED's - Sloan V180 IP68.

Letters have 3mm opal acrylic translucent face.

Chevron has 3mm opal acrylic translucent face, superimposed with rear decorated 5mm clear acrylic with bevelled & polished edges

Red acrylic accent line internally illuminated with red LED's IP67 Flexistrip.

Side Elevation

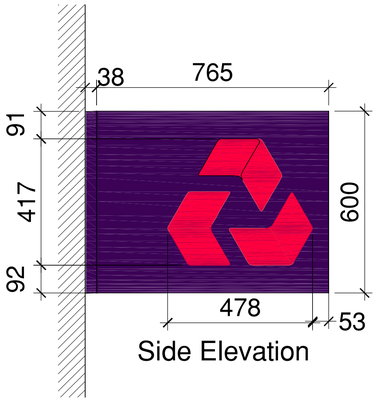

Side Elevation

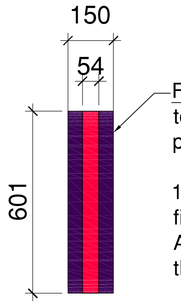

Front Elevation

Face panel- 6mm low ion toughened glass screen printed to the rear.

1.5mm aluminum shroud finished in 70% Satin purple. All fixtures and fittings behinc the sign itself.

Red detail strip edge detail.

600mm Projecting Sign Non illuminated

Scale 1:10

Reverse applied 3M vinyl ATM sigr of 1mm thickness

420mm ATM Vinyl Tablet Sign

Scale 1:10

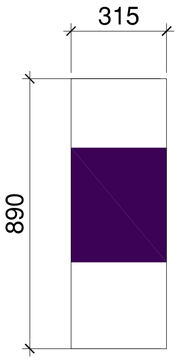

10mm clear acrylic panel reverse decorated leaving window for opening hours insert panel fitted to recessed fixing trat painted purple.

Address panel

Scale 1:10

natwest.com
0845 7 888 444

Web/Tel Glazing Vinyl
Opaque White Vinyl-
Reverse applied individual letters to th internal face of shop front glazing.

Web/Tel Glazing Vinyl

Scale 1:10

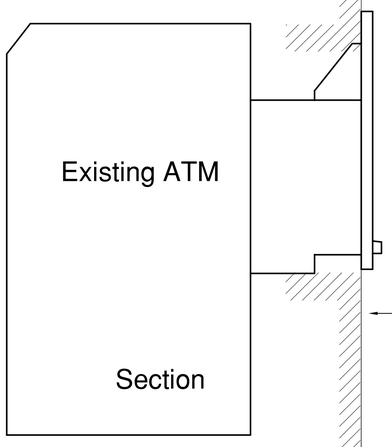

ATM 1 Collar Setting Out

Scale 1:10

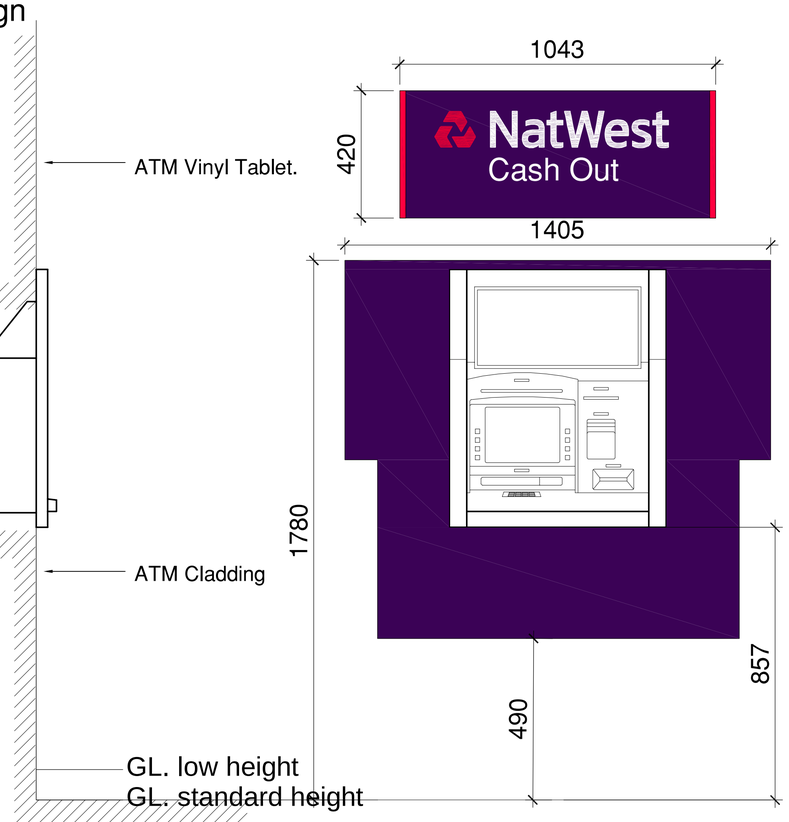

Front Elevation

SCALE @1:10

1.0 0.5 0 1.0 2.0 3.0 4.0 5.0m

Group Property

Notes:

This drawing is the copyright and property of The Royal Bank of Scotland plc.
It must not be copied or published without written consent.

Please refer to figured dimensions.

STYLES&WOOD DESIGN
Aspect House
Manchester Road
Altrincham WA14 5PG
t: +44 (0)161 926 6000
www.stylesandwood.co.uk

PLANNING

rev	description	date

RBS
The Royal Bank of Scotland Group

project
SWISS COTTAGE
106 FINCHLEY ROAD
LONDON, NW3 5JN

title
ATM & SIGNAGE DETAILS

AS PROPOSED PLANNING

scale 1:10 @A1

drn	chk	app
ICT		
date 28/01/15	date	date

consultants' drawing number
D0572-590-007

brand

rbs drawing number
9596/G1/SD

rev.