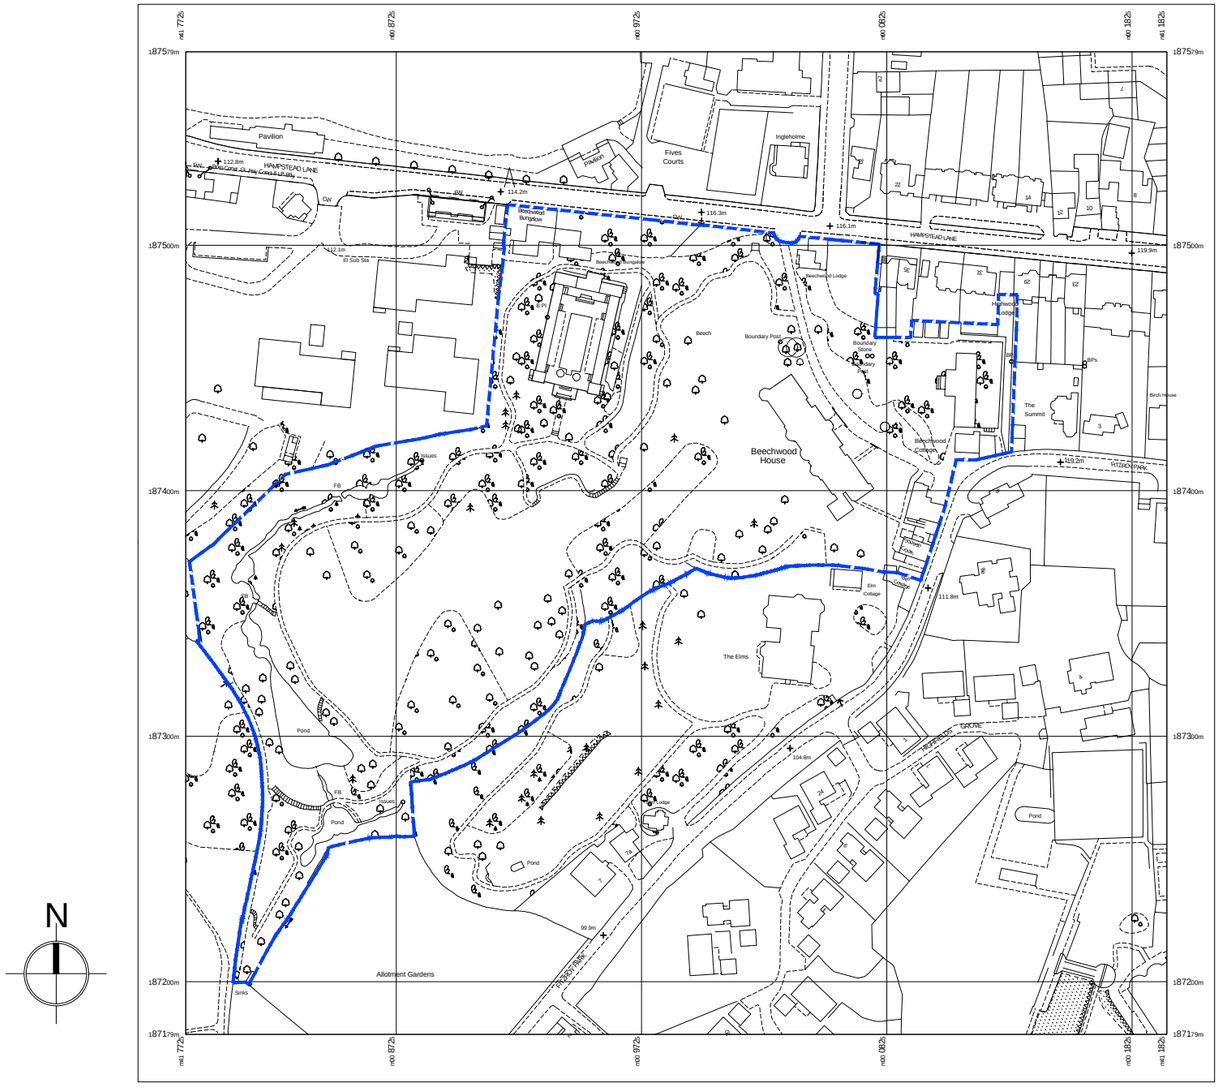


N

# SITE LOCATION PLAN

SCALE 1: 2500

GENERAL NOTES:

1. This drawing is to be read in conjunction with all other relevant contract drawings, specifications & Schedules.
2. Scott & Twine Architects shall be notified in writing of any discrepancies.

KEY:

| Rev | Date | Description | By |
|---|---|---|---|
| - | - | - | PSH/PS |

Client
Hanley Limited
.

scott&twine
ARCHITECTS & INTERIOR DESIGNERS
The Old Power Station, Mortlake High Street,
London SW14 8SN
T +44 (0) 20 3355 9699
www.scott-twine.co.uk

Issue
PLANNING
Preliminary / Planning / LBC / Tender / Construction / As Built

Project
Garden Barbeque
Beechwood
London N6

Title
SITE LOCATION PLAN
.

| Date | Scale |
|---|---|
| 10/02/2014 | 1:2500 @ A3 |
| Drawn By | Checked By |
| OP | ST |
| Drawing Number | Revision |
| 2230-04/00/LOC | - |

© Scott & Twine LLP 2013