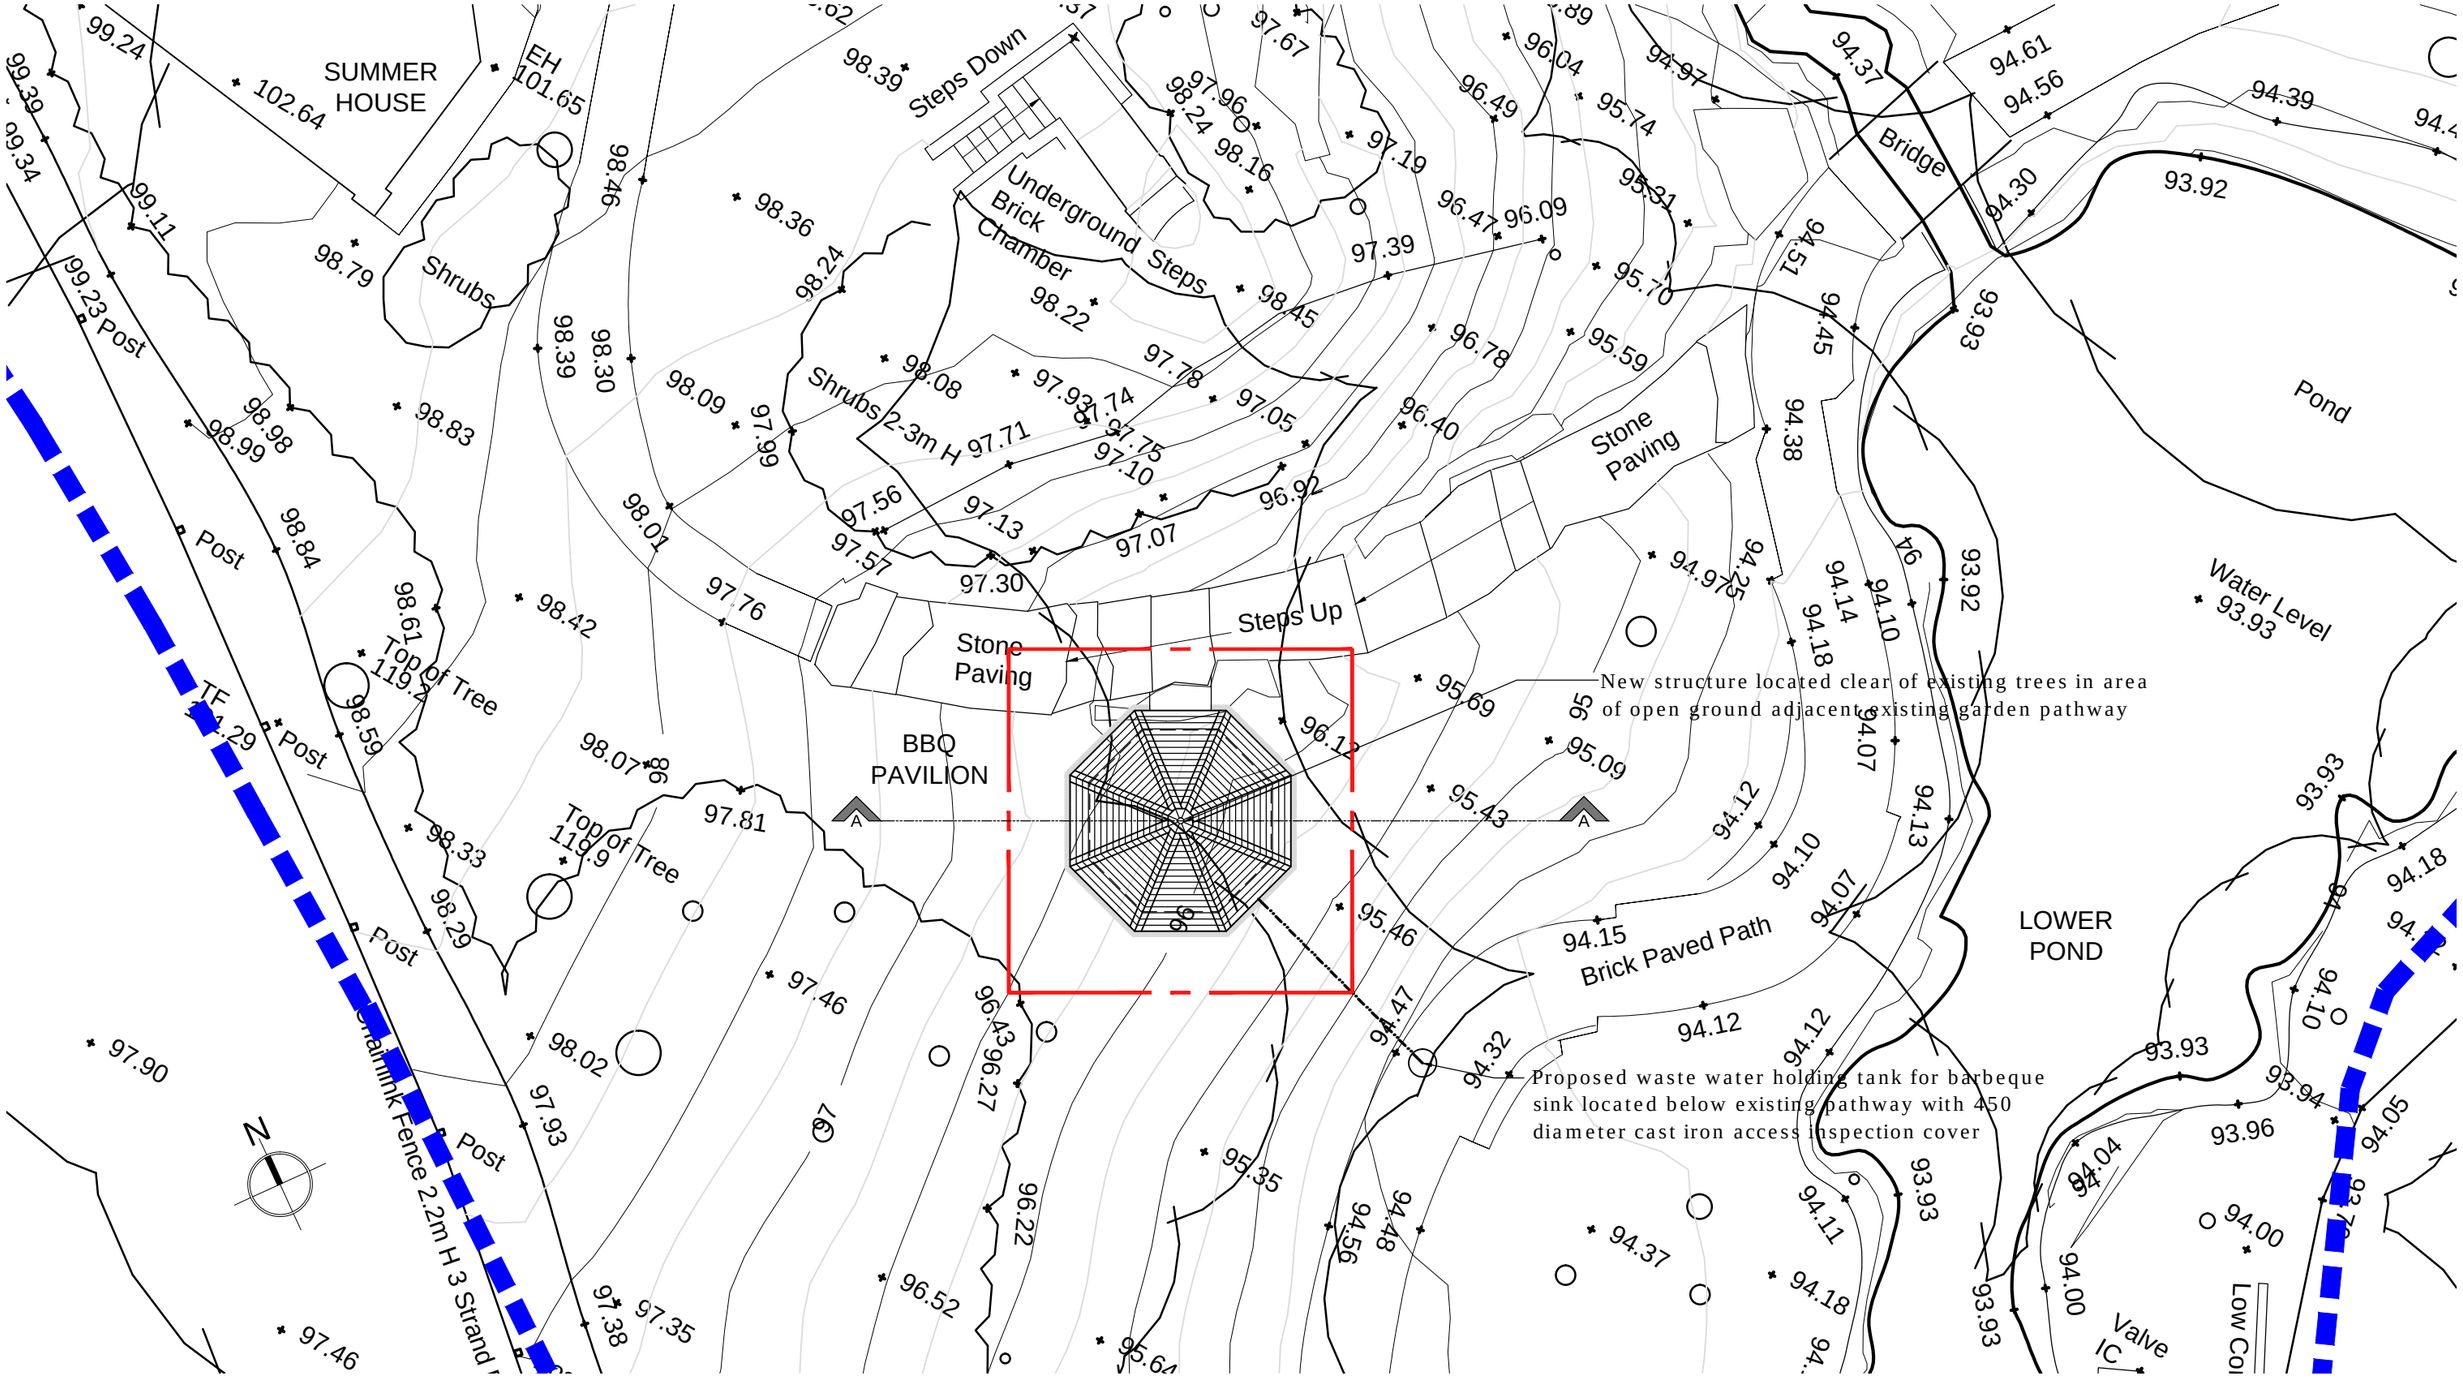

PROPOSED SITE PLAN

SCALE 1: 100

GENERAL NOTES:

1. This drawing is to be read in conjunction with all other relevant contract drawings, specifications & Schedules.
2. Scott & Twine Architects shall be notified in writing of any discrepancies.

KEY:

Rev	Date	Description	By
-	-	-	PSH/PS

Client
Hanley Limited
.

scott&twine
ARCHITECTS & INTERIOR DESIGNERS
The Old Power Station, Mortlake High Street, London SW14 8SN
T +44 (0) 20 3355 9699
www.scott-twine.co.uk

Issue
PLANNING
Preliminary / Planning / LBC / Tender / Construction / As Built

Project
Garden Barbeque
Beechwood
London N6

Title
PROPOSED SITE PLAN
.

Date	Scale
10/02/2014	1:100 @ A3
Drawn By: OP	Checked By: ST
Drawing Number: 2230-04/01/01	Revision: -

© Scott & Twine LLP 2013