GROUND FLOOR
GROSS AREA: 116.7 SQ M

BASEMENT
GROSS AREA: 55.2

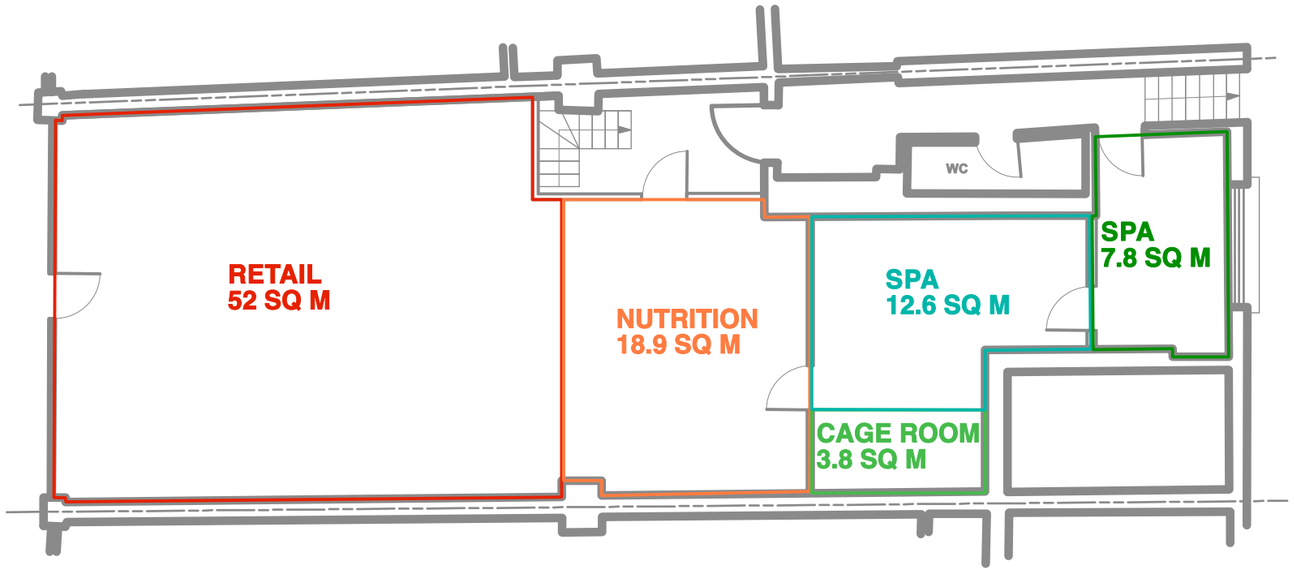

01 GROUND FLOOR LAYOUT
1:100@A3

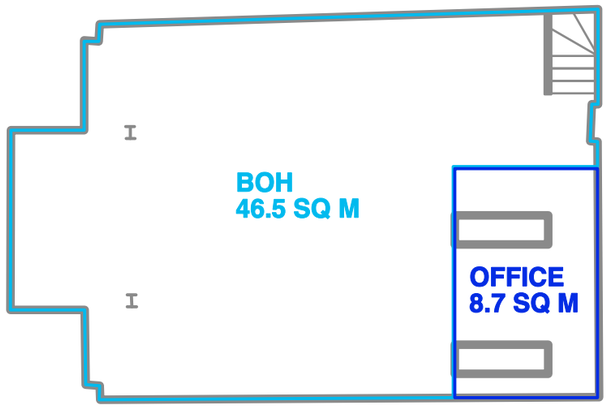

02 LOWER GROUND FLOOR LAYOUT
1:100@A3

SCALE : 1:100

0 2 3 4 5 M

Revision

A 06.02.15 Areas amended / gross areas added

DESCRIPTION
GF & BASEMENT LAYOUT

CLIENT
Barkers

PROJECT
Hampstead

ADDRESS
57, South End Road, Hampstead

JOB No. 558 DWG No. 01.1 REV. A

DATE. JAN 2015 STATUS. INFORMATION

DWN BY
EC

SCALE
1:100@ A3

PATH
Unit 5, 7 Wenlock Road, London N1 7SL
T +44 (0)20 7253 9005 F +44 (0)20 72539004
www.pathdesign.co.uk info@pathdesign.co.uk

THIS DRAWING IS FOR DESIGN INTENT PURPOSES ONLY.
• This drawing is issued on condition that it is not copied or disclosed to any other unauthorised person without the prior consent of PATH DESIGN.
• Contractors should provide their own setting out drawings for comment by PATH DESIGN.
• This drawing is the property of PATH DESIGN and copyright is reserved by them.
• All structural works are to be detailed / confirmed and approved by structural engineer.
• All dimensions to be verified on site prior to work commencing.