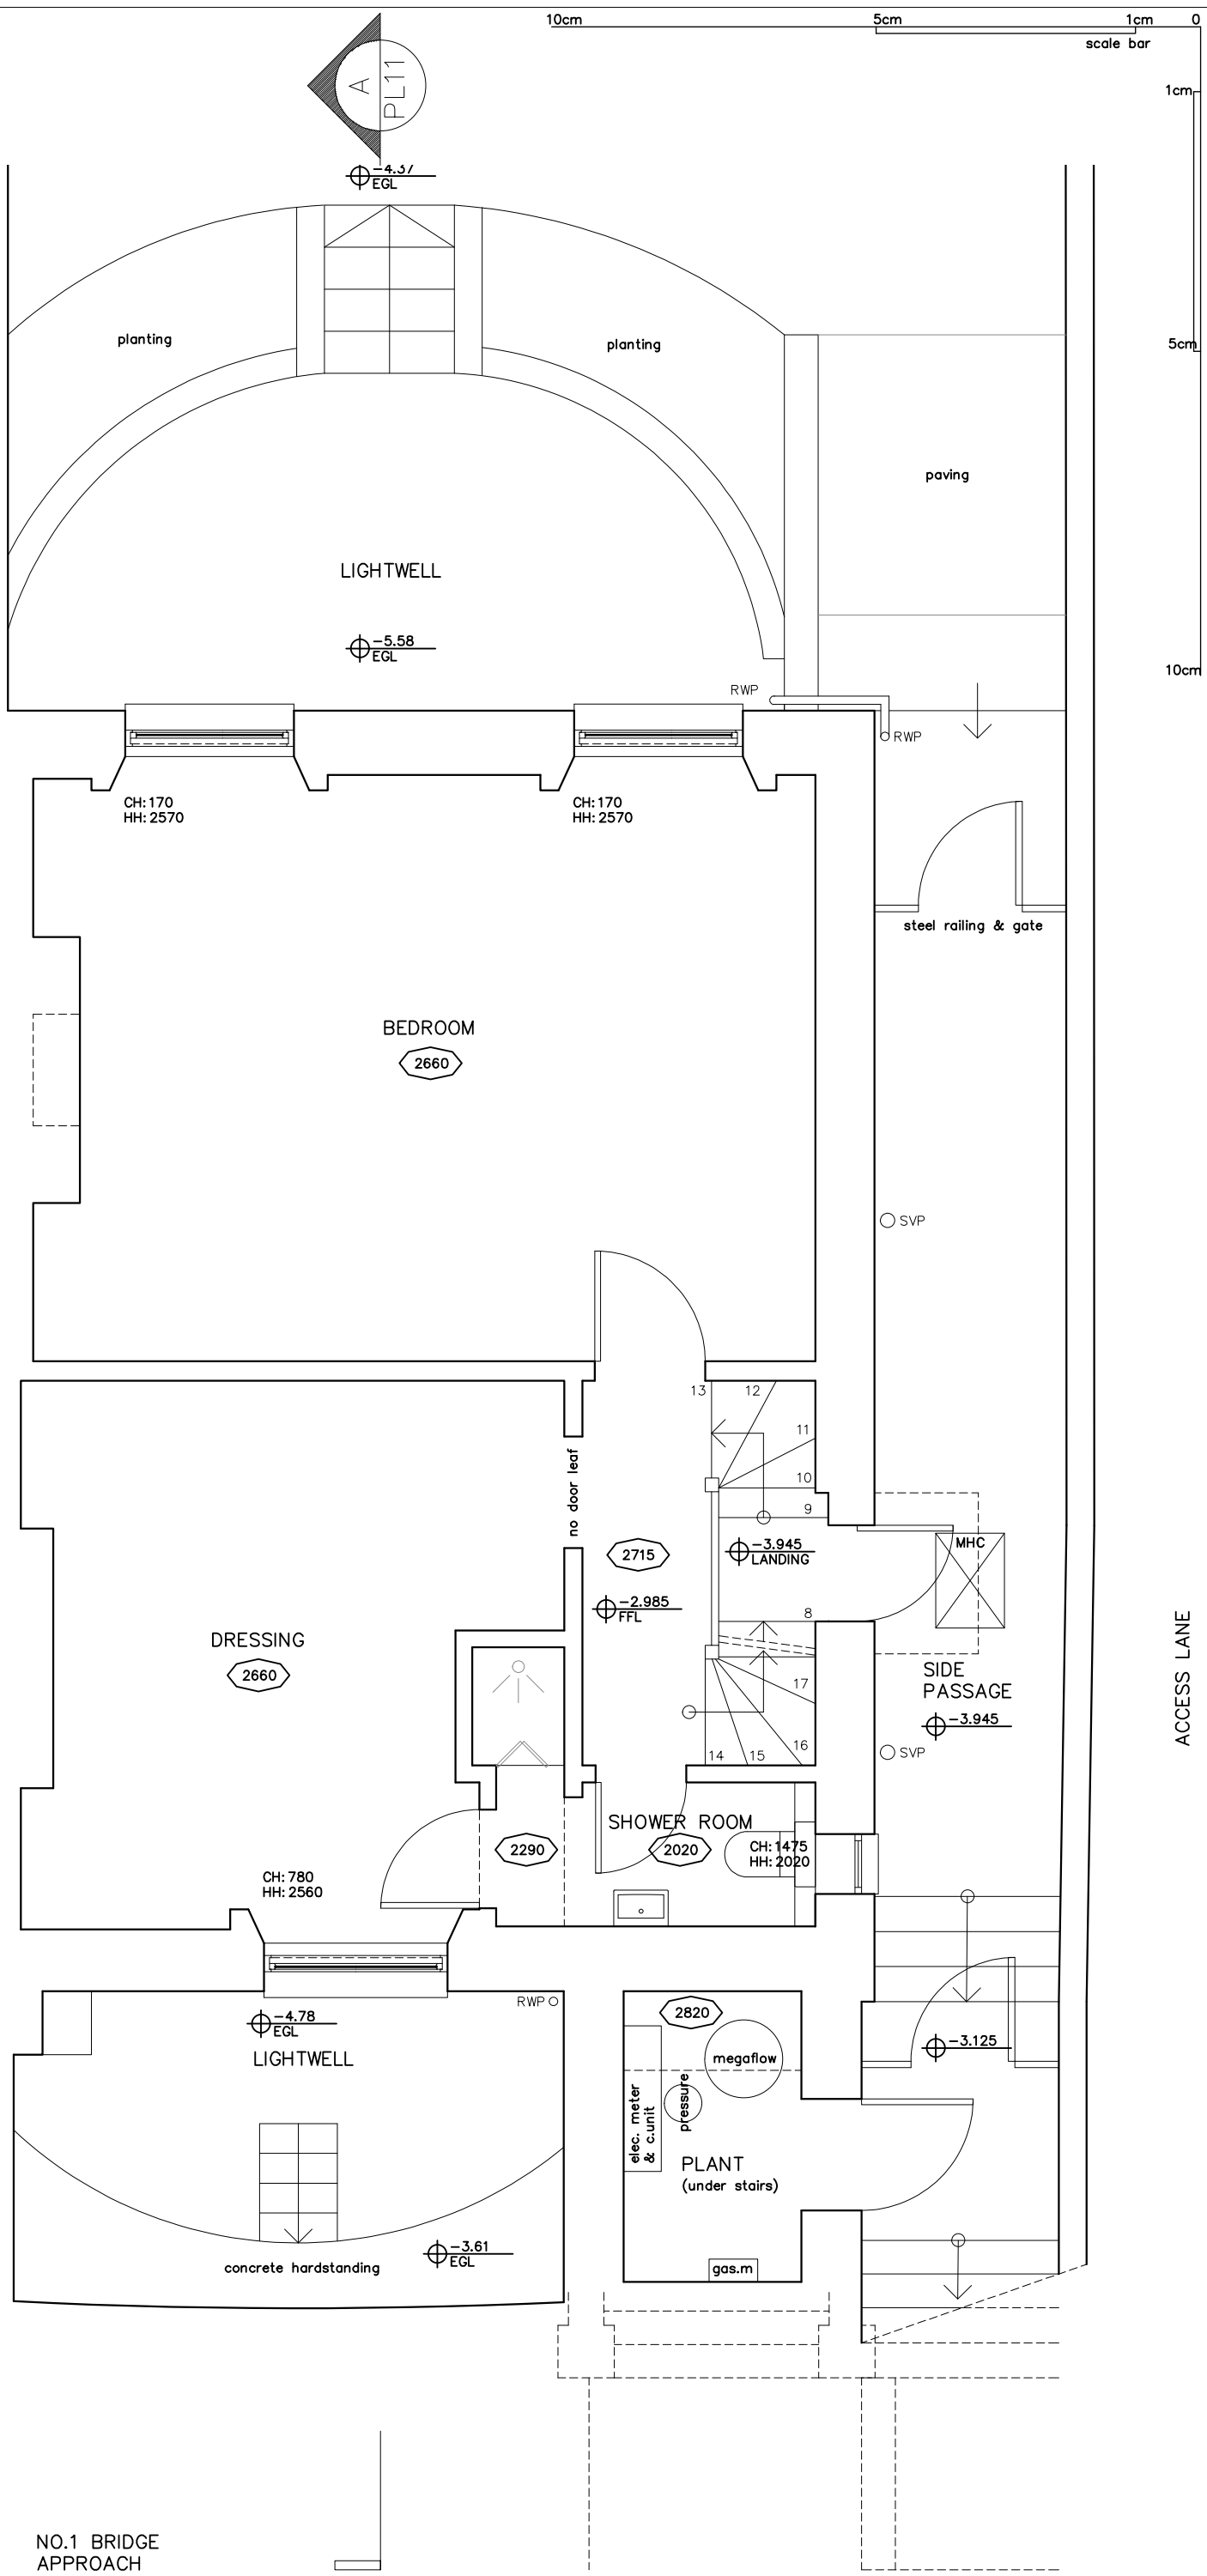

STATUS
PLANNING

PROJECT
1 BRIDGE APPROACH

TITLE
EXISTING
GROUND FLOOR
PLAN

DATE	SCALE
21.01.15	1:50@A3

FILENAME
1413_PLANNING.DWG

DRWG No
1413/PL04

REVS	DRN	CHKD
–	CBL	KG

© copyright Gauld Architecture.Ltd

The Location and Size of Existing Features are Indicative Only. Site Measurements must be made for Accurate Dimensions