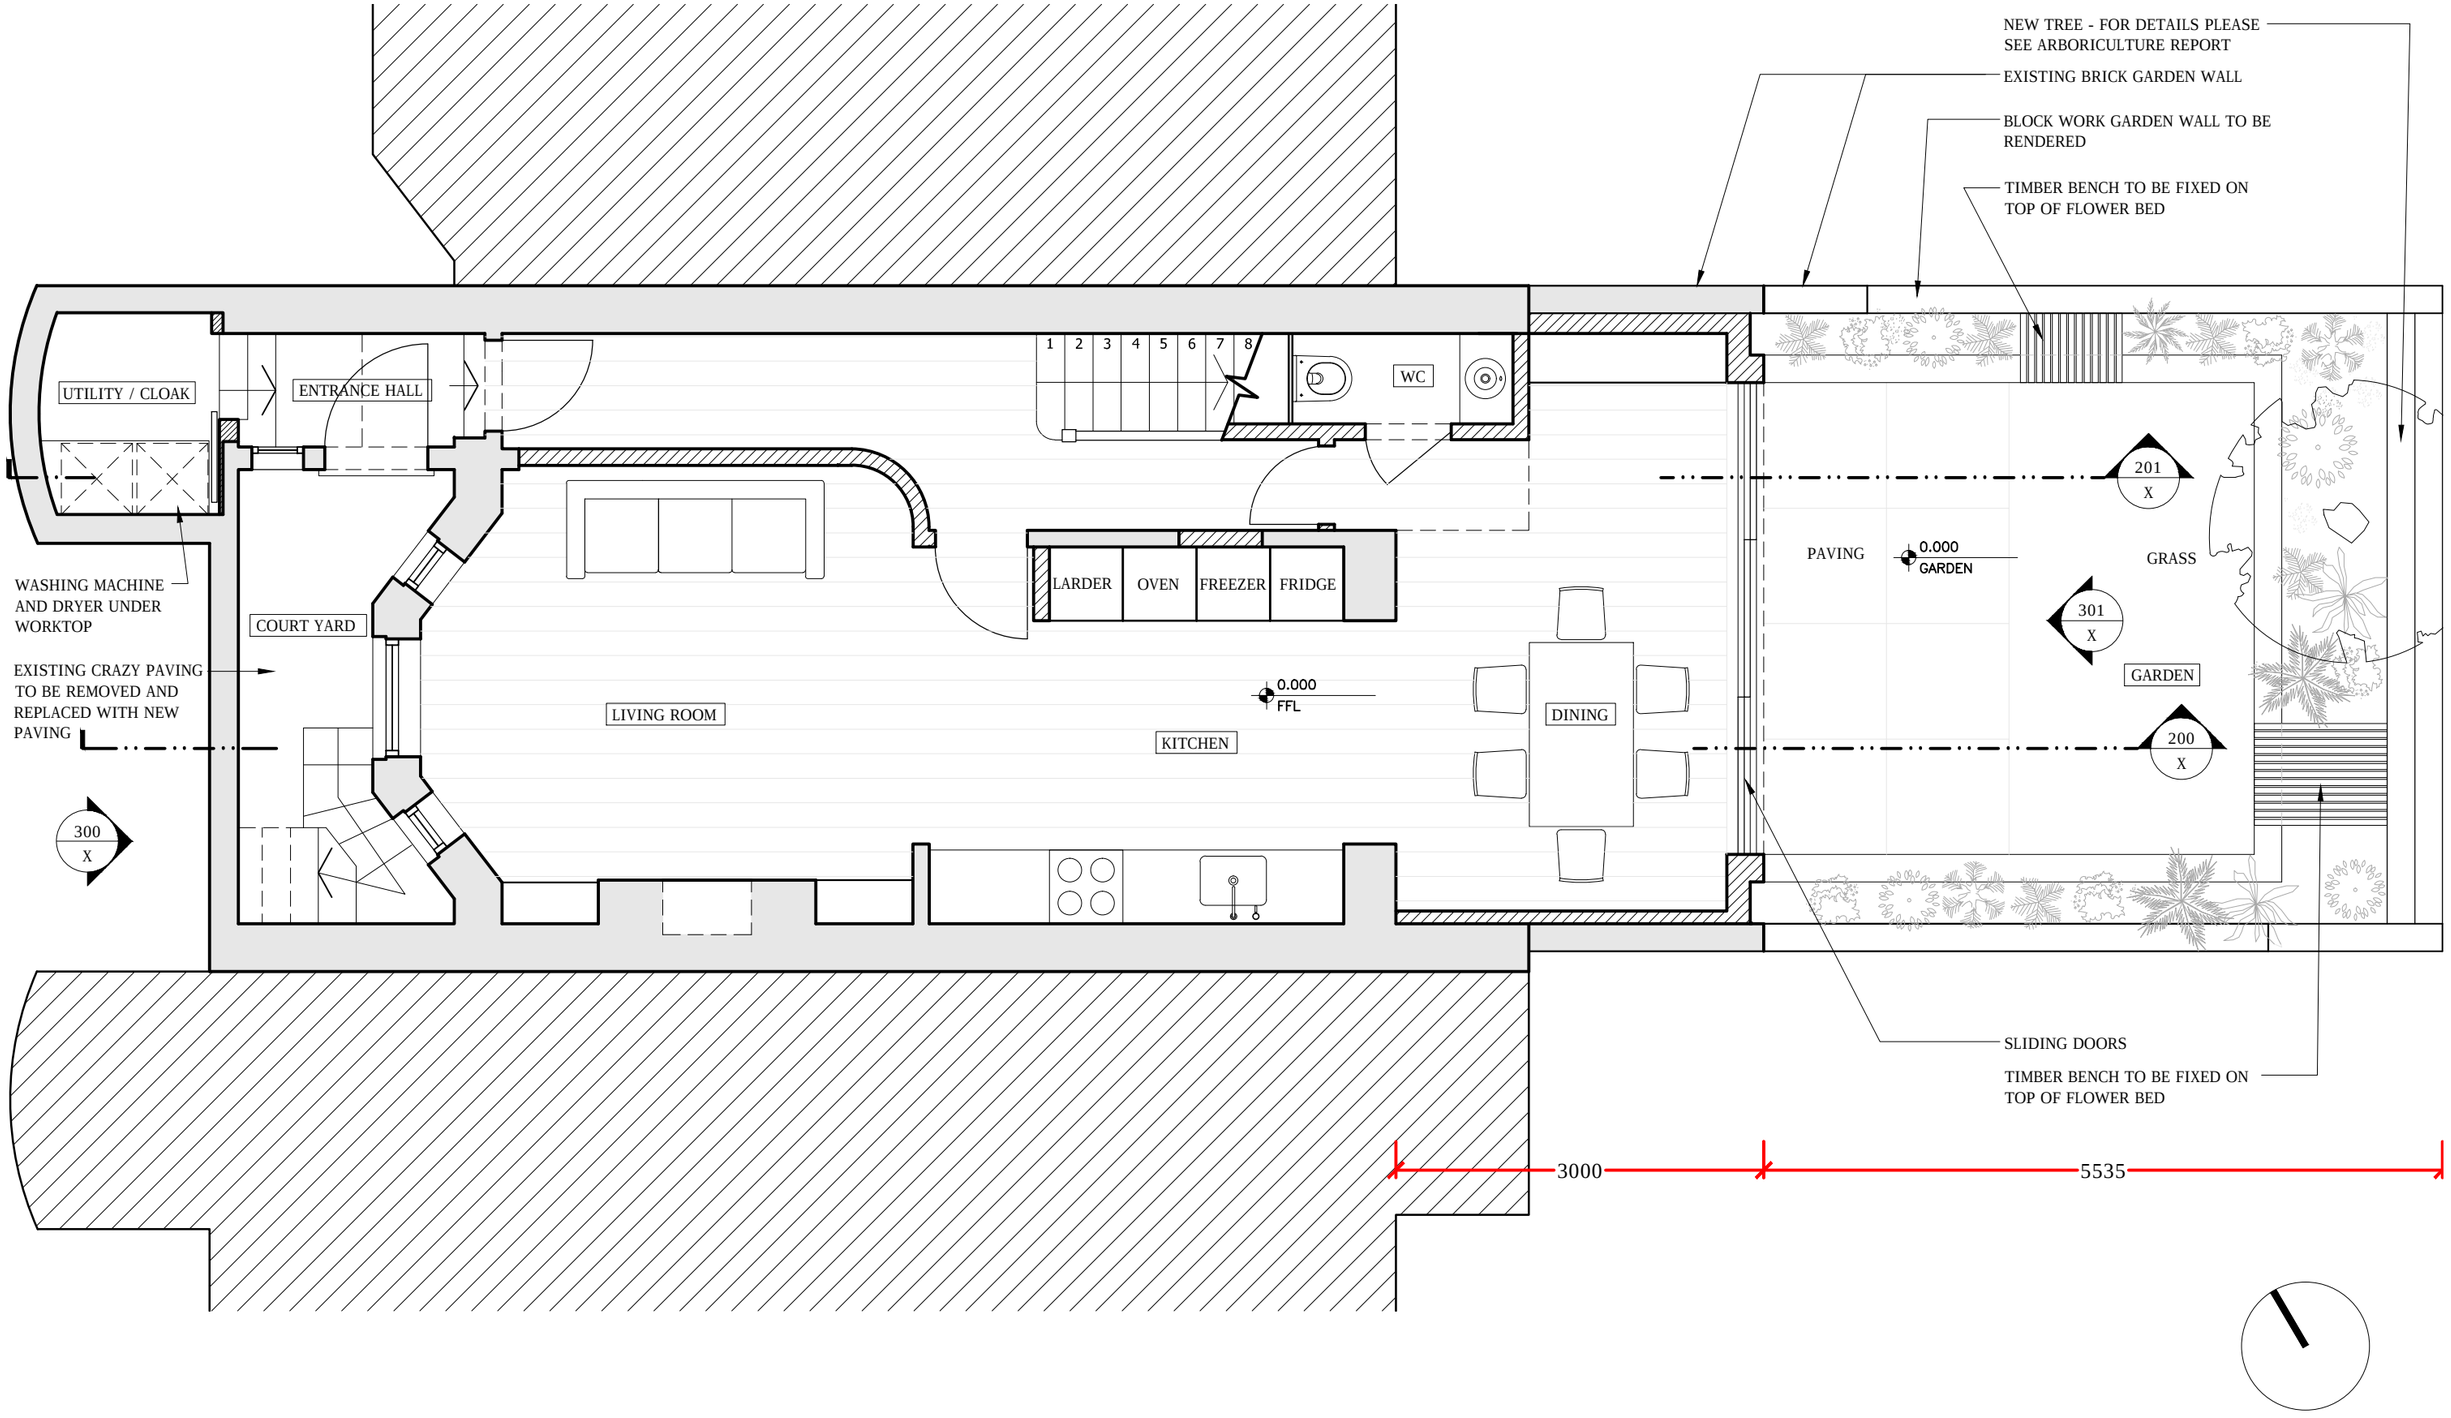

Brosh Architects

31 Burghley Ave
Borehamwood
WD6 2JL

T 0208 386 0555
E info@brosharchitects.com
W www.brosharchitects.com

PROJECT

FLAT 1
2 GARDNOR ROAD
LONDON
NW3 1HA

0 0.5 1 2 5

DRAWING

AS APPROVED - LOWER GROUND FLOOR

DRAWING NO

2GAR-100

DATE

12/12/2014

SCALE

1:50@A3

REVISION

P1