FRANCIS | ARCHITECTS

Notes

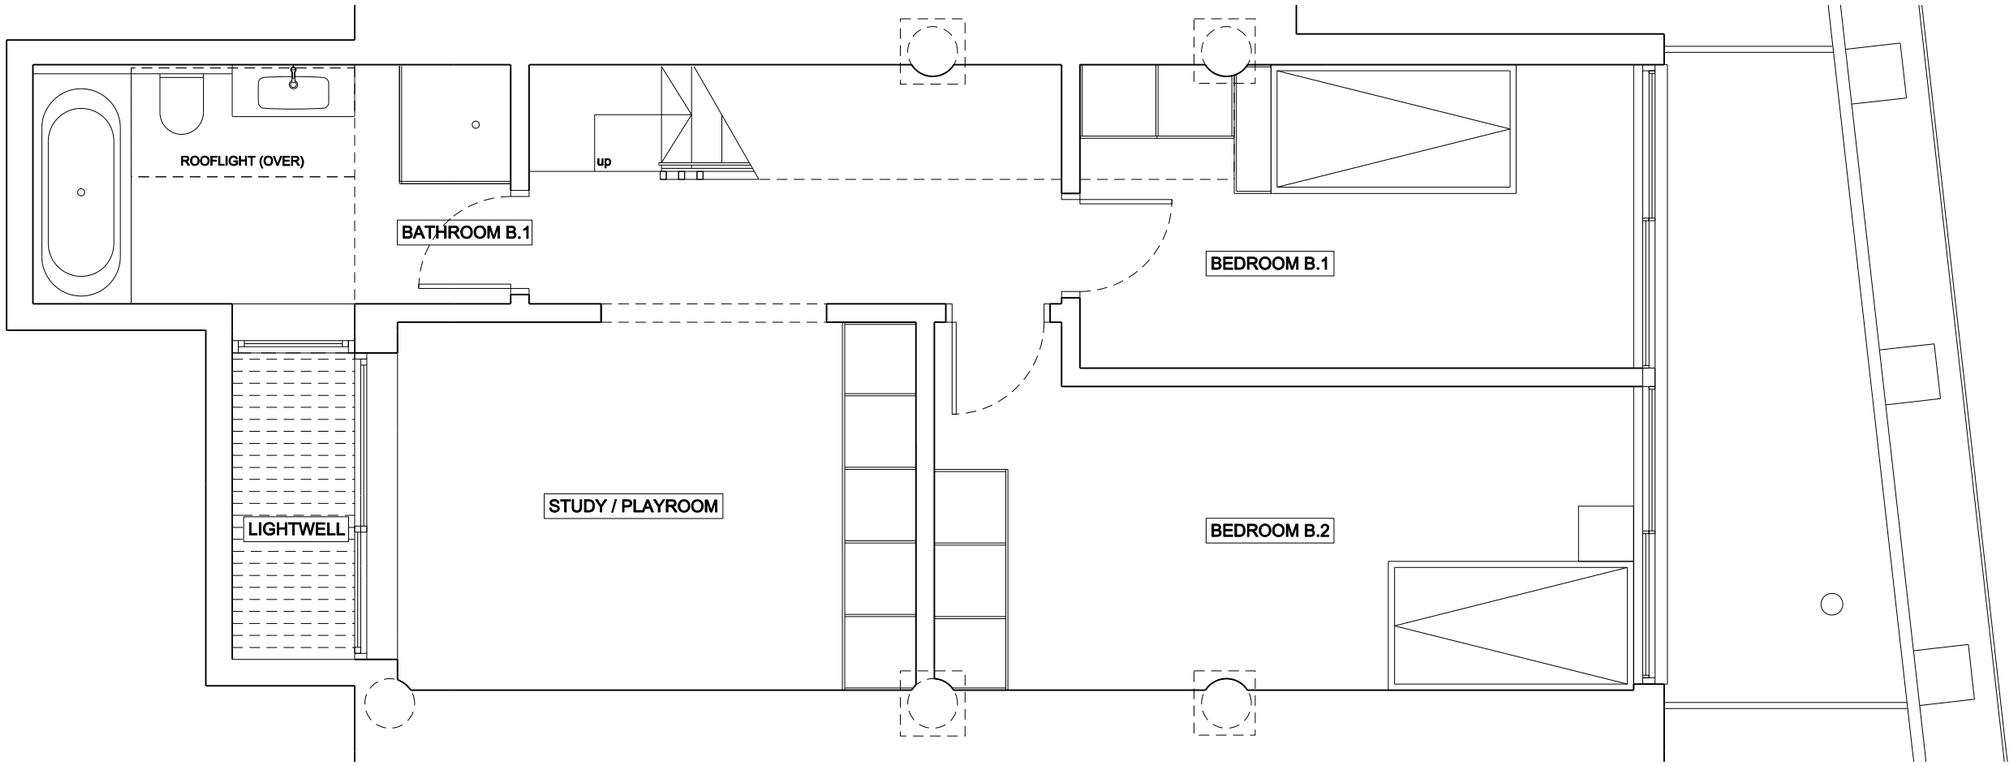

Rev	Date	Description
-	21.08.13	First Drawn

0 1m

22-24 Kingsford Street
London NW5 4JT

020 3411 4686

info@francisarchitects.co.uk
www.francisarchitects.co.uk

Project
58B KING HENRYS ROAD

Client Amit Green

Date 06.11.12 Scale 1:50 at A3

Drawing Title
BASEMENT PLAN

Drawn JH Checked NF Approved XX

Drawing Status PROPOSED

Project	Discipline	View	Drawing No.	Rev.
11169	A	P	200	-

Do not scale from drawing. All dimensions to be checked on site. This drawing is copyright ©