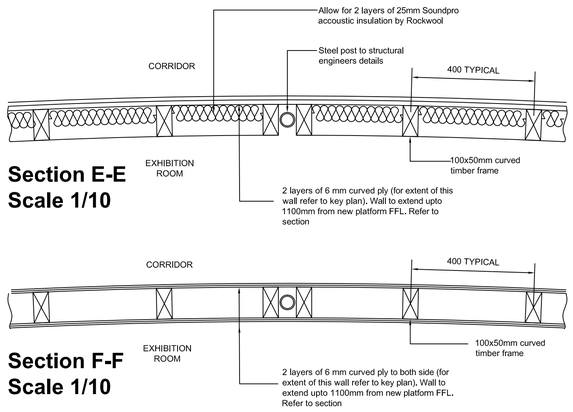

Section E-E
Scale 1/10

Section F-F
Scale 1/10

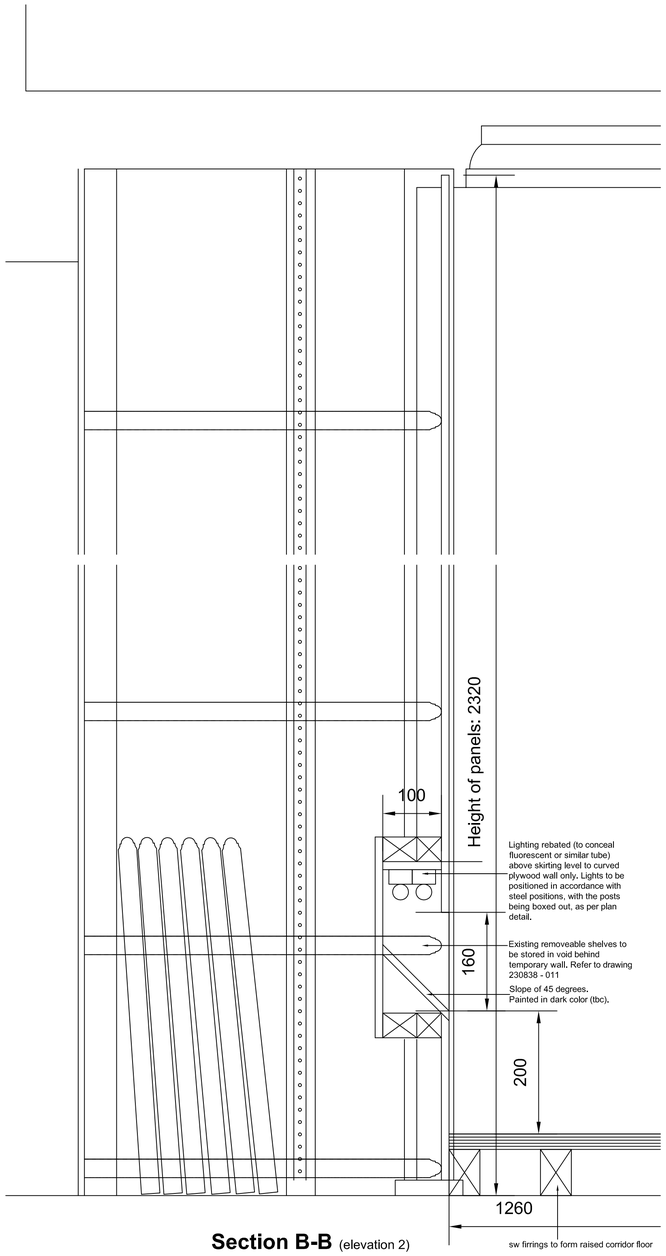

Section B-B (elevation 2)

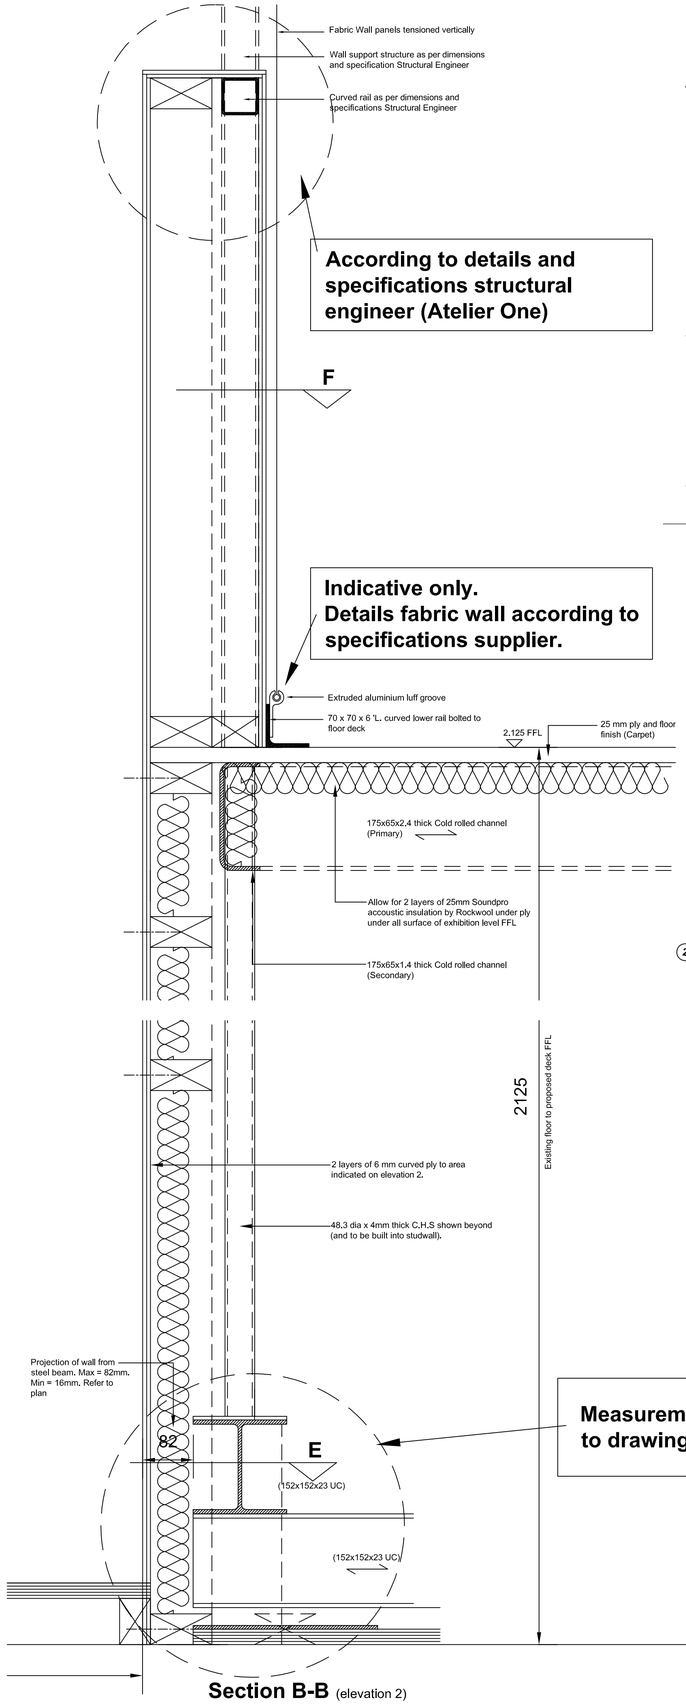

According to details and specifications structural engineer (Atelier One)

Indicative only.
Details fabric wall according to specifications supplier.

Measurements and specification according to drawings structural engineer (Atelier One)

Section B-B (elevation 2)

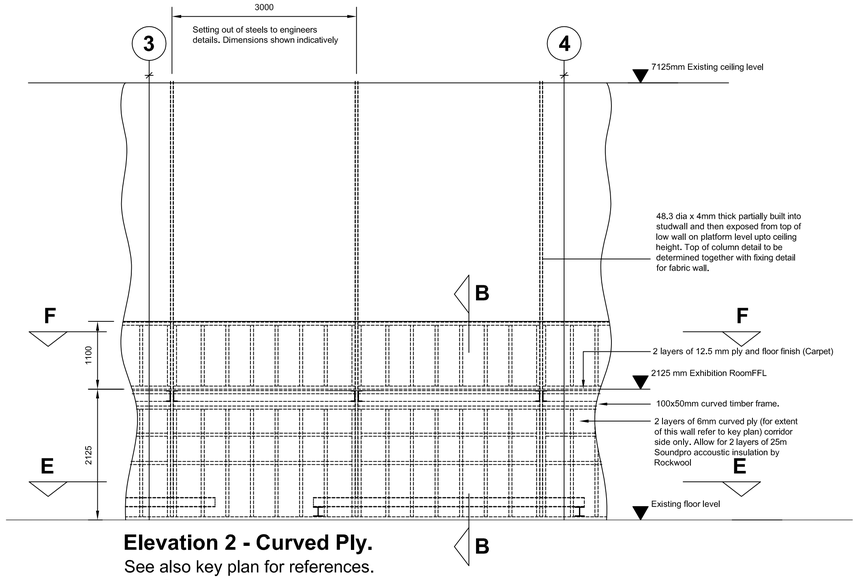

Elevation 2 - Curved Ply.
See also key plan for references.
1:50 Scale

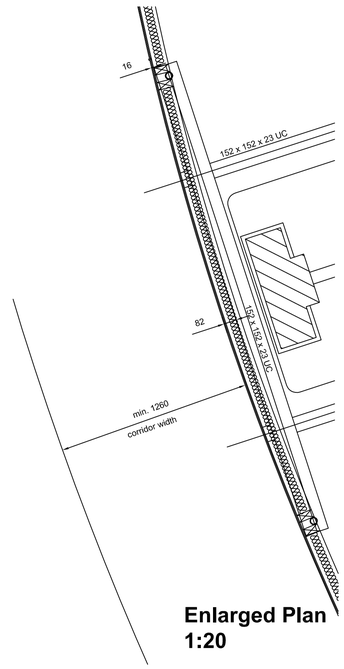

Enlarged Plan
1:20

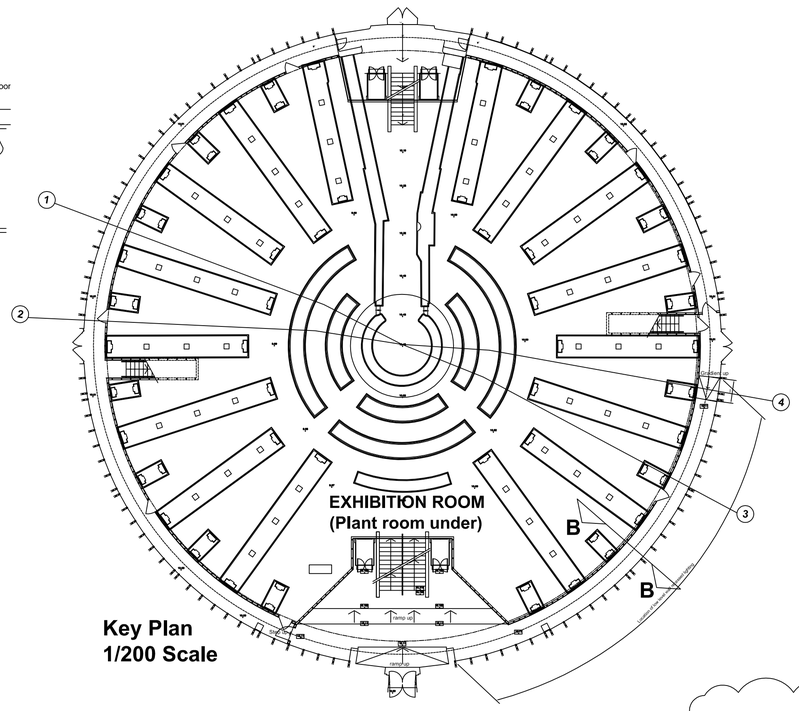
1
2
3
4
EXHIBITION ROOM
(Plant room under)
B
B
Existing floor level
Existing floor level
Existing floor level