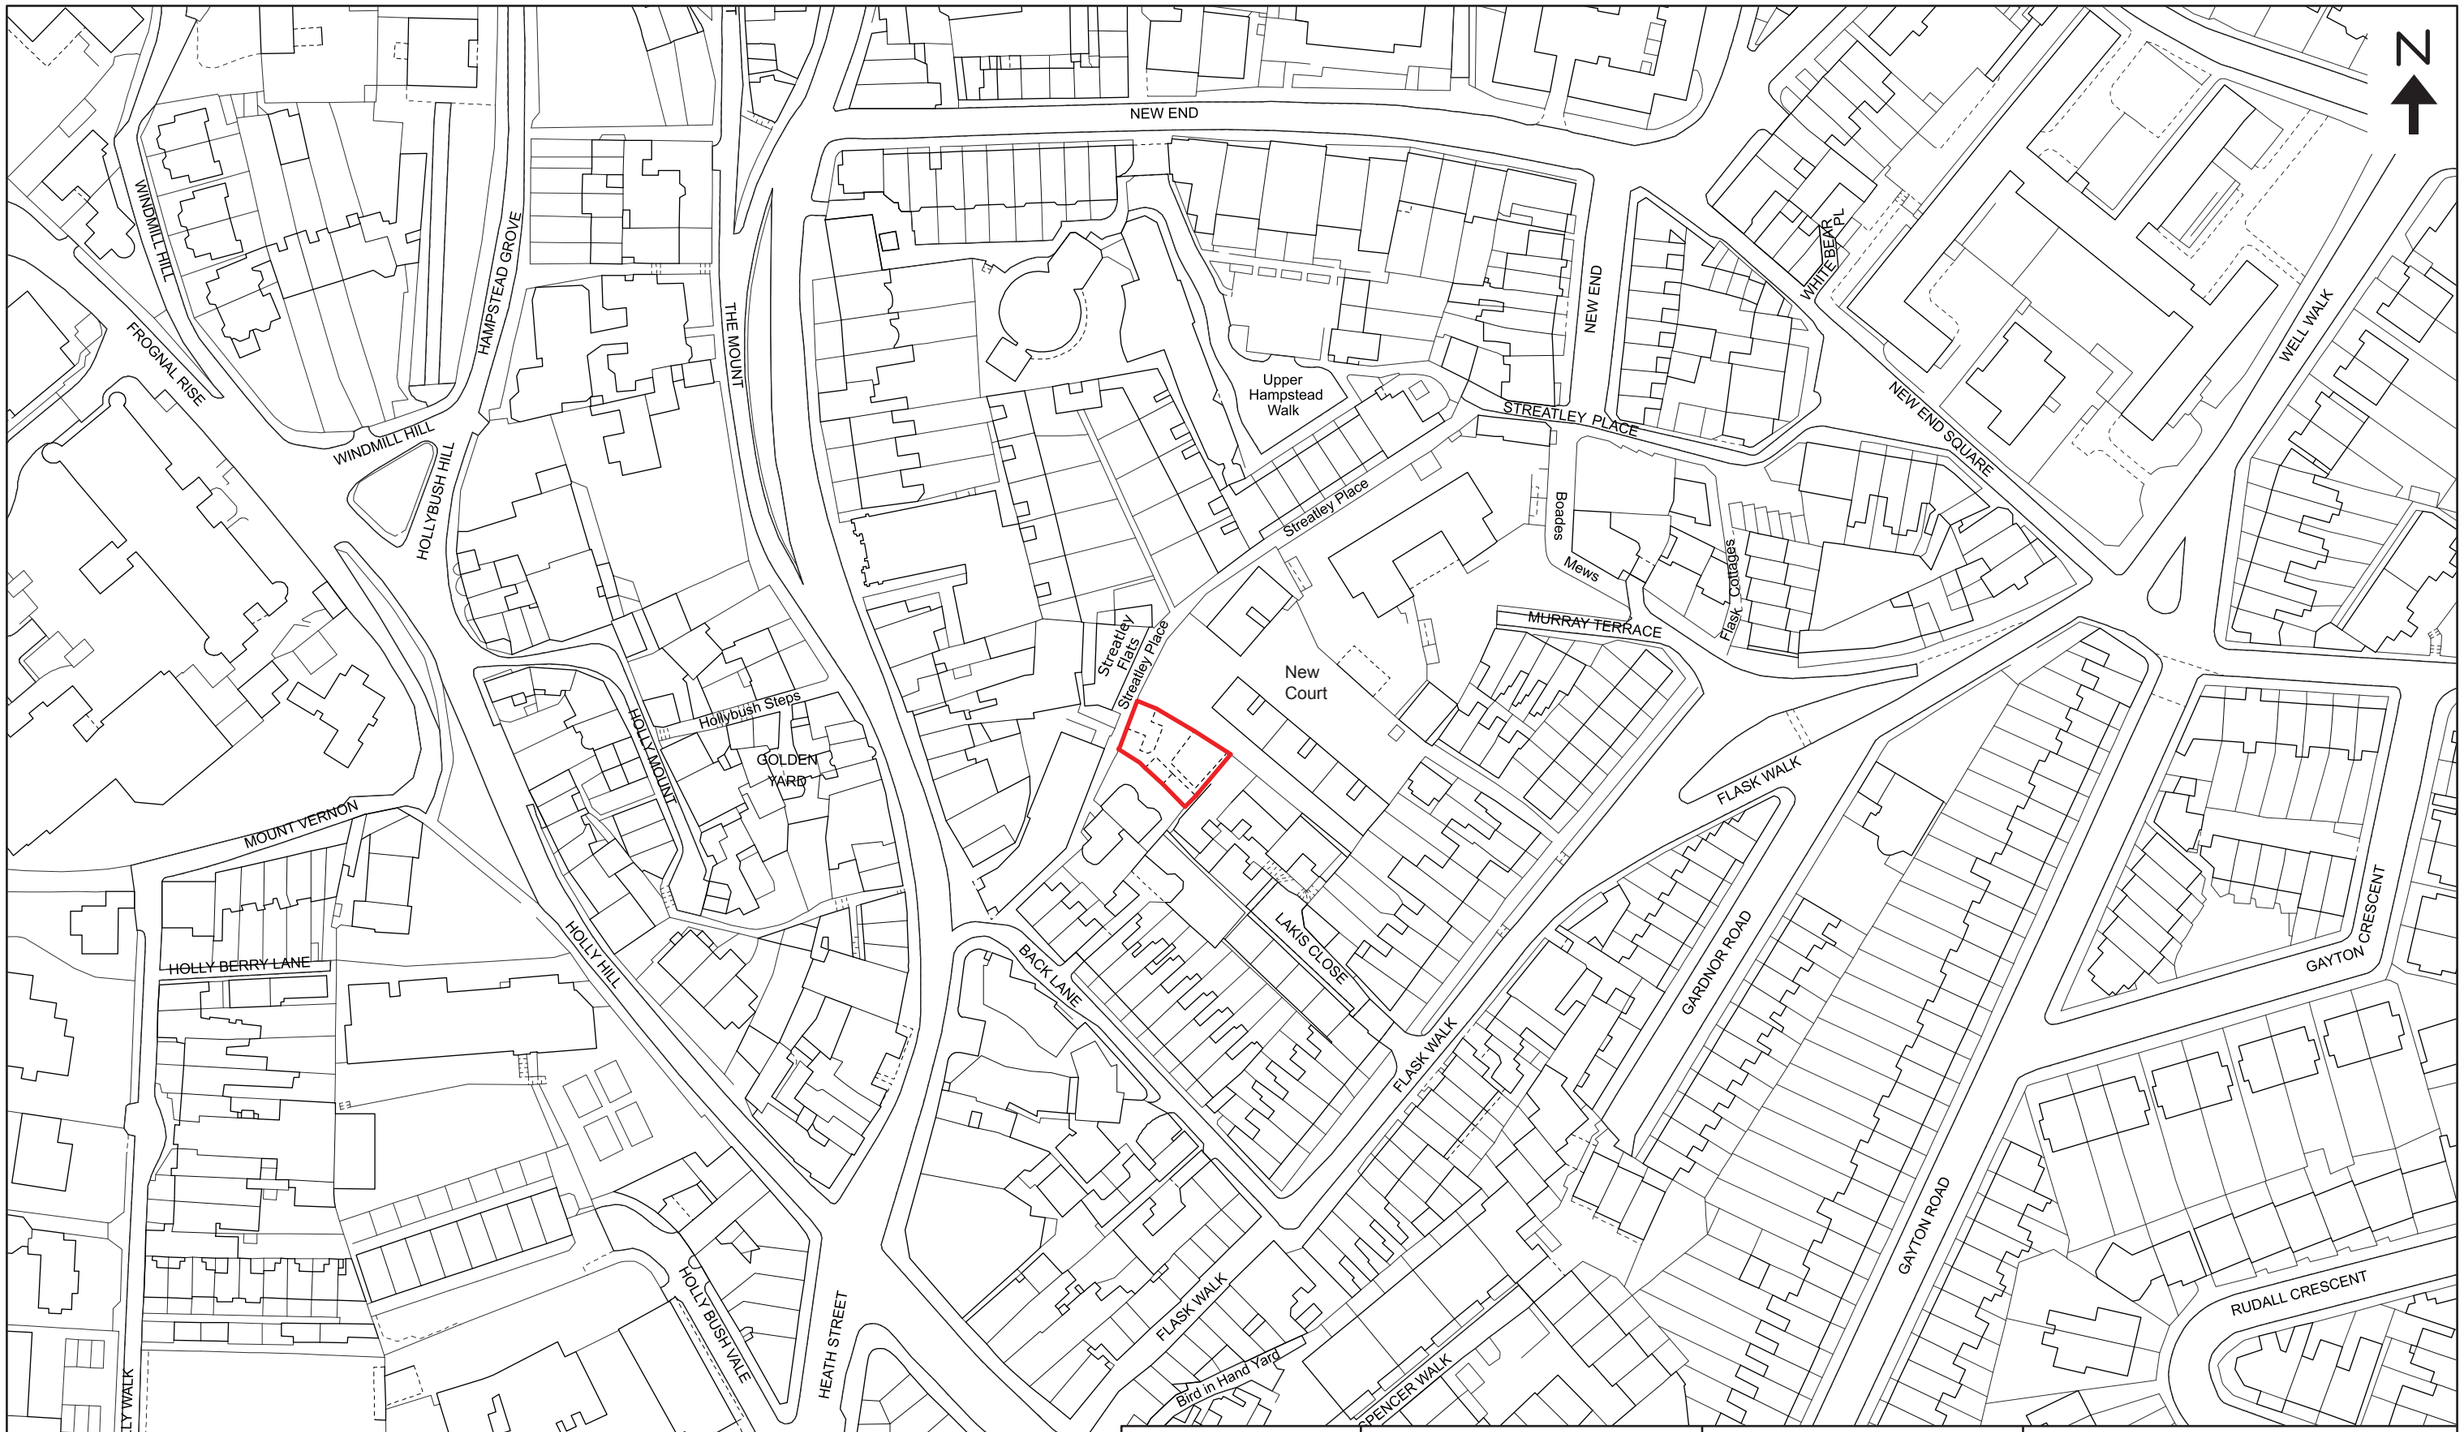

Ordinary Architecture
Unit 6, 5 Durham Yard
London E2 6QF
Tel +44 (0)207 729 4311
hello@ordinaryarchitecture.co.uk
www.ordinaryarchitecture.co.uk

Notes

Revisions

*	17/12/14	Planning submission
A	23/01/15	Notation amendment

Project
Streatley Place

Drawing Title
Location Plan

Scale	First Issued	Status
1:1250 @ A3	**10/12/14**	**PLANNING**

Drawing Number
SP-PL-010

Revision
A