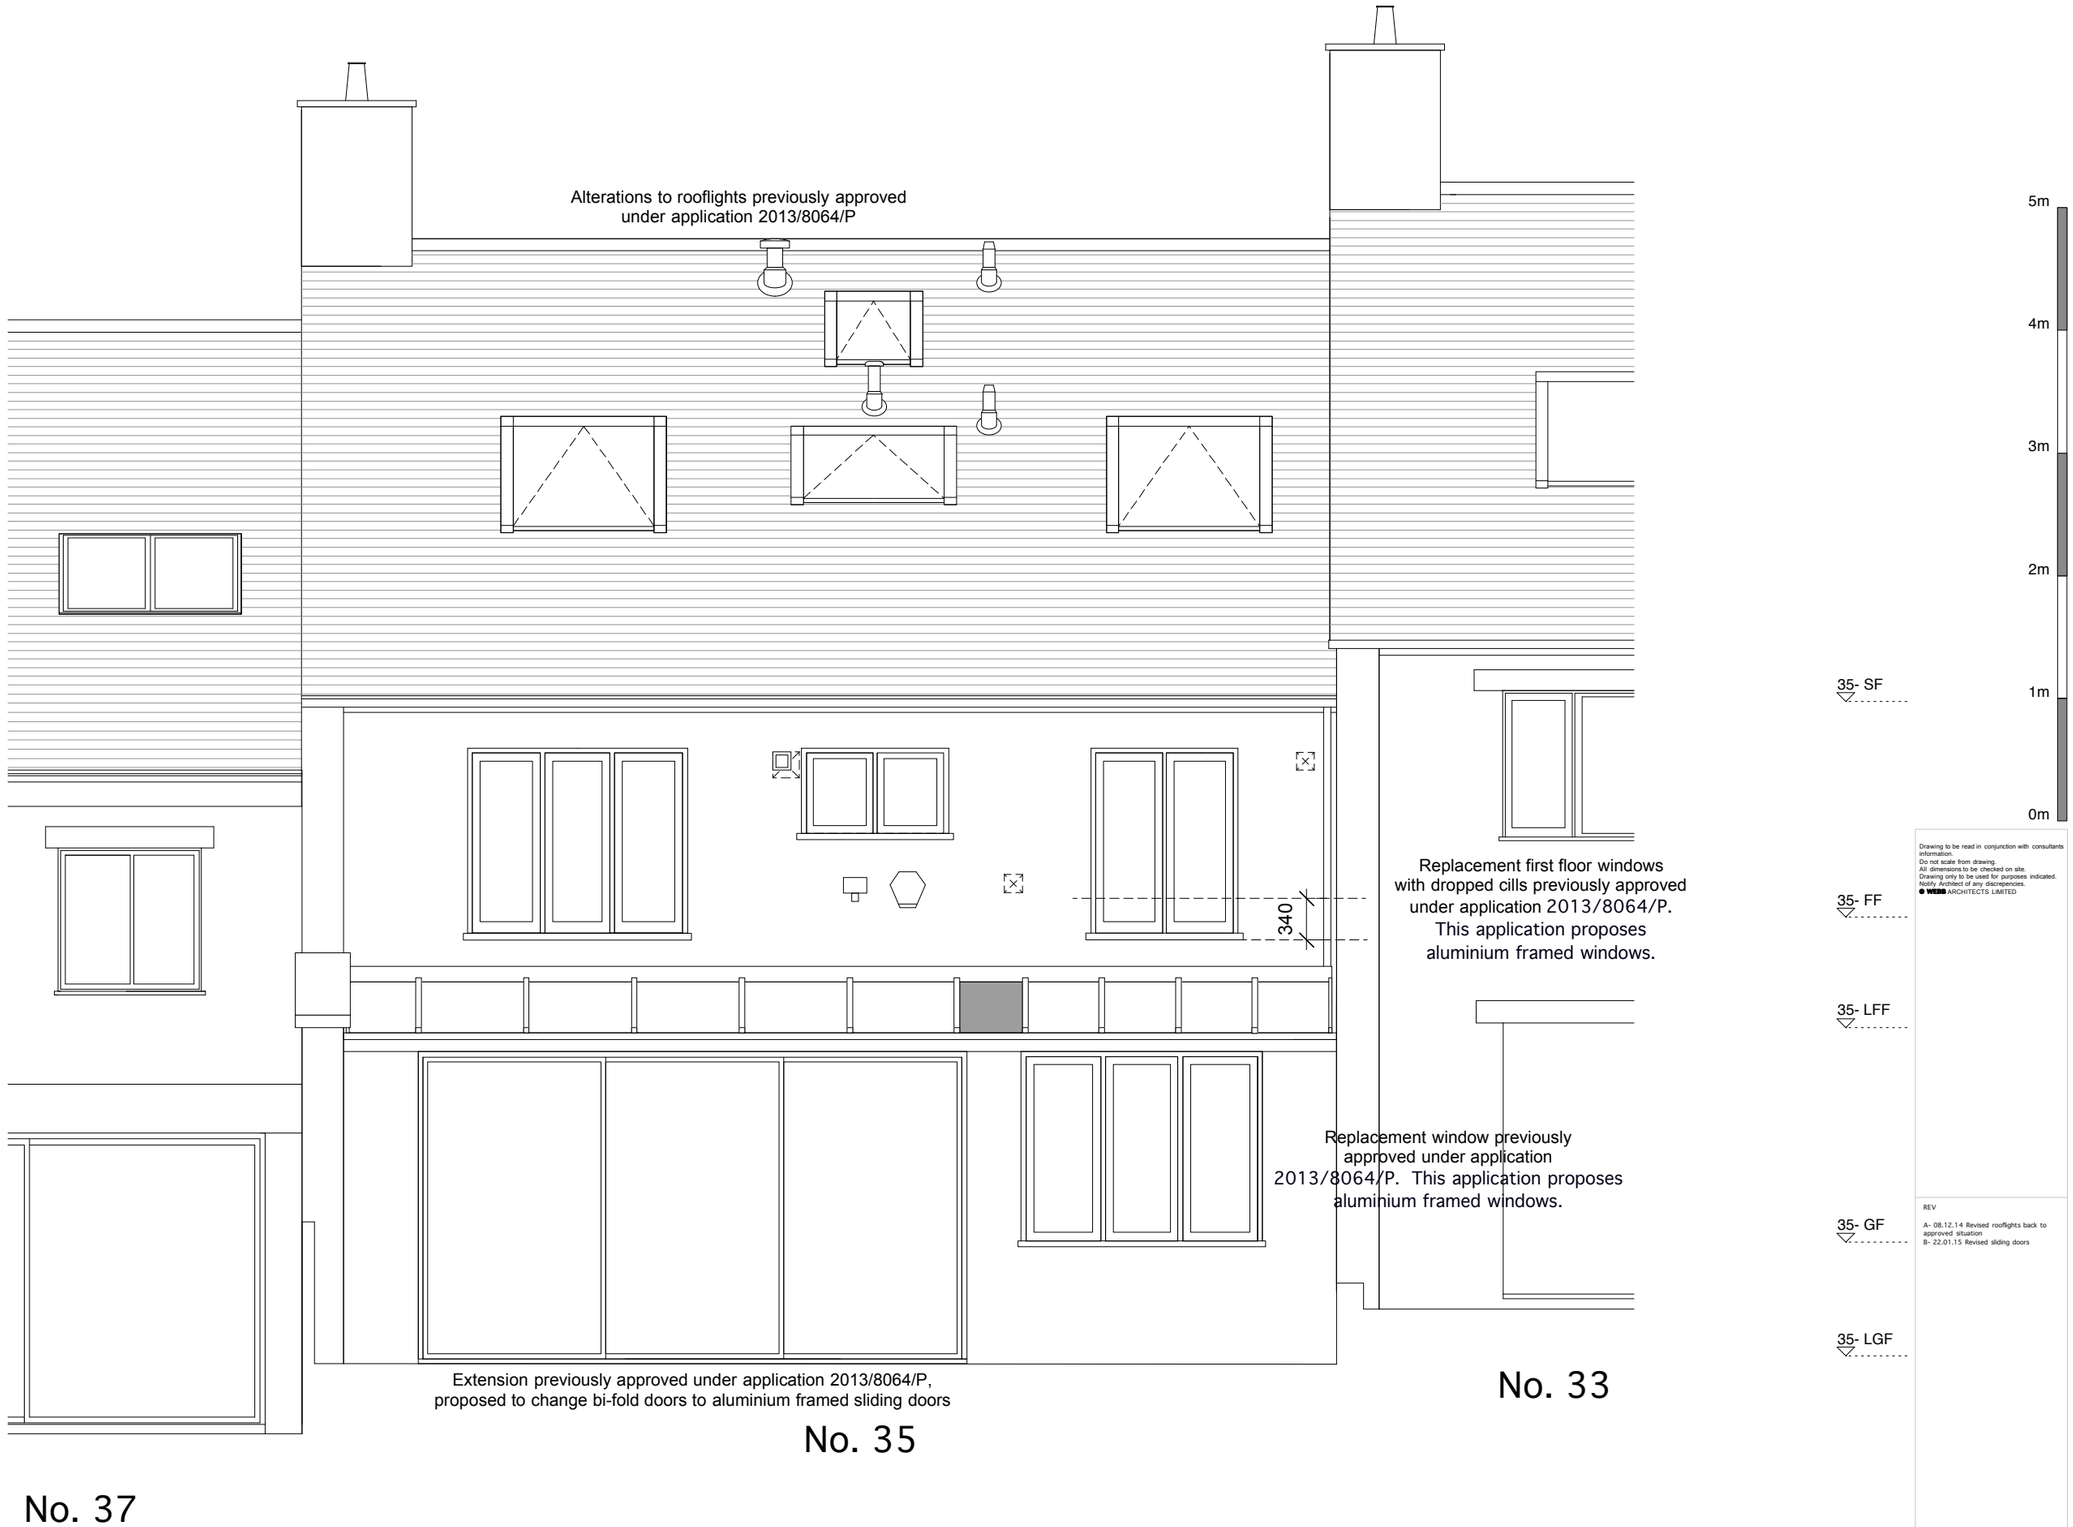

Drawing to be read in conjunction with consultants information.
Do not scale from drawing.
All dimensions to be checked on site.
Drawing only to be used for purposes indicated.
Notify Architect of any discrepencies.
© WEBB ARCHITECTS LIMITED

REV

A- 08.12.14 Revised rooflights back to approved situation
B- 22.01.15 Revised sliding doors

t 020 89680279
m 077 98854810
richard@webb-architects.co.uk
WEBB ARCHITECTS LIMITED

35 RUDALL CRESCENT

PROPOSED REAR ELEVATION

1:50 / A3

FOR INFORMATION

1164.03.11(B)