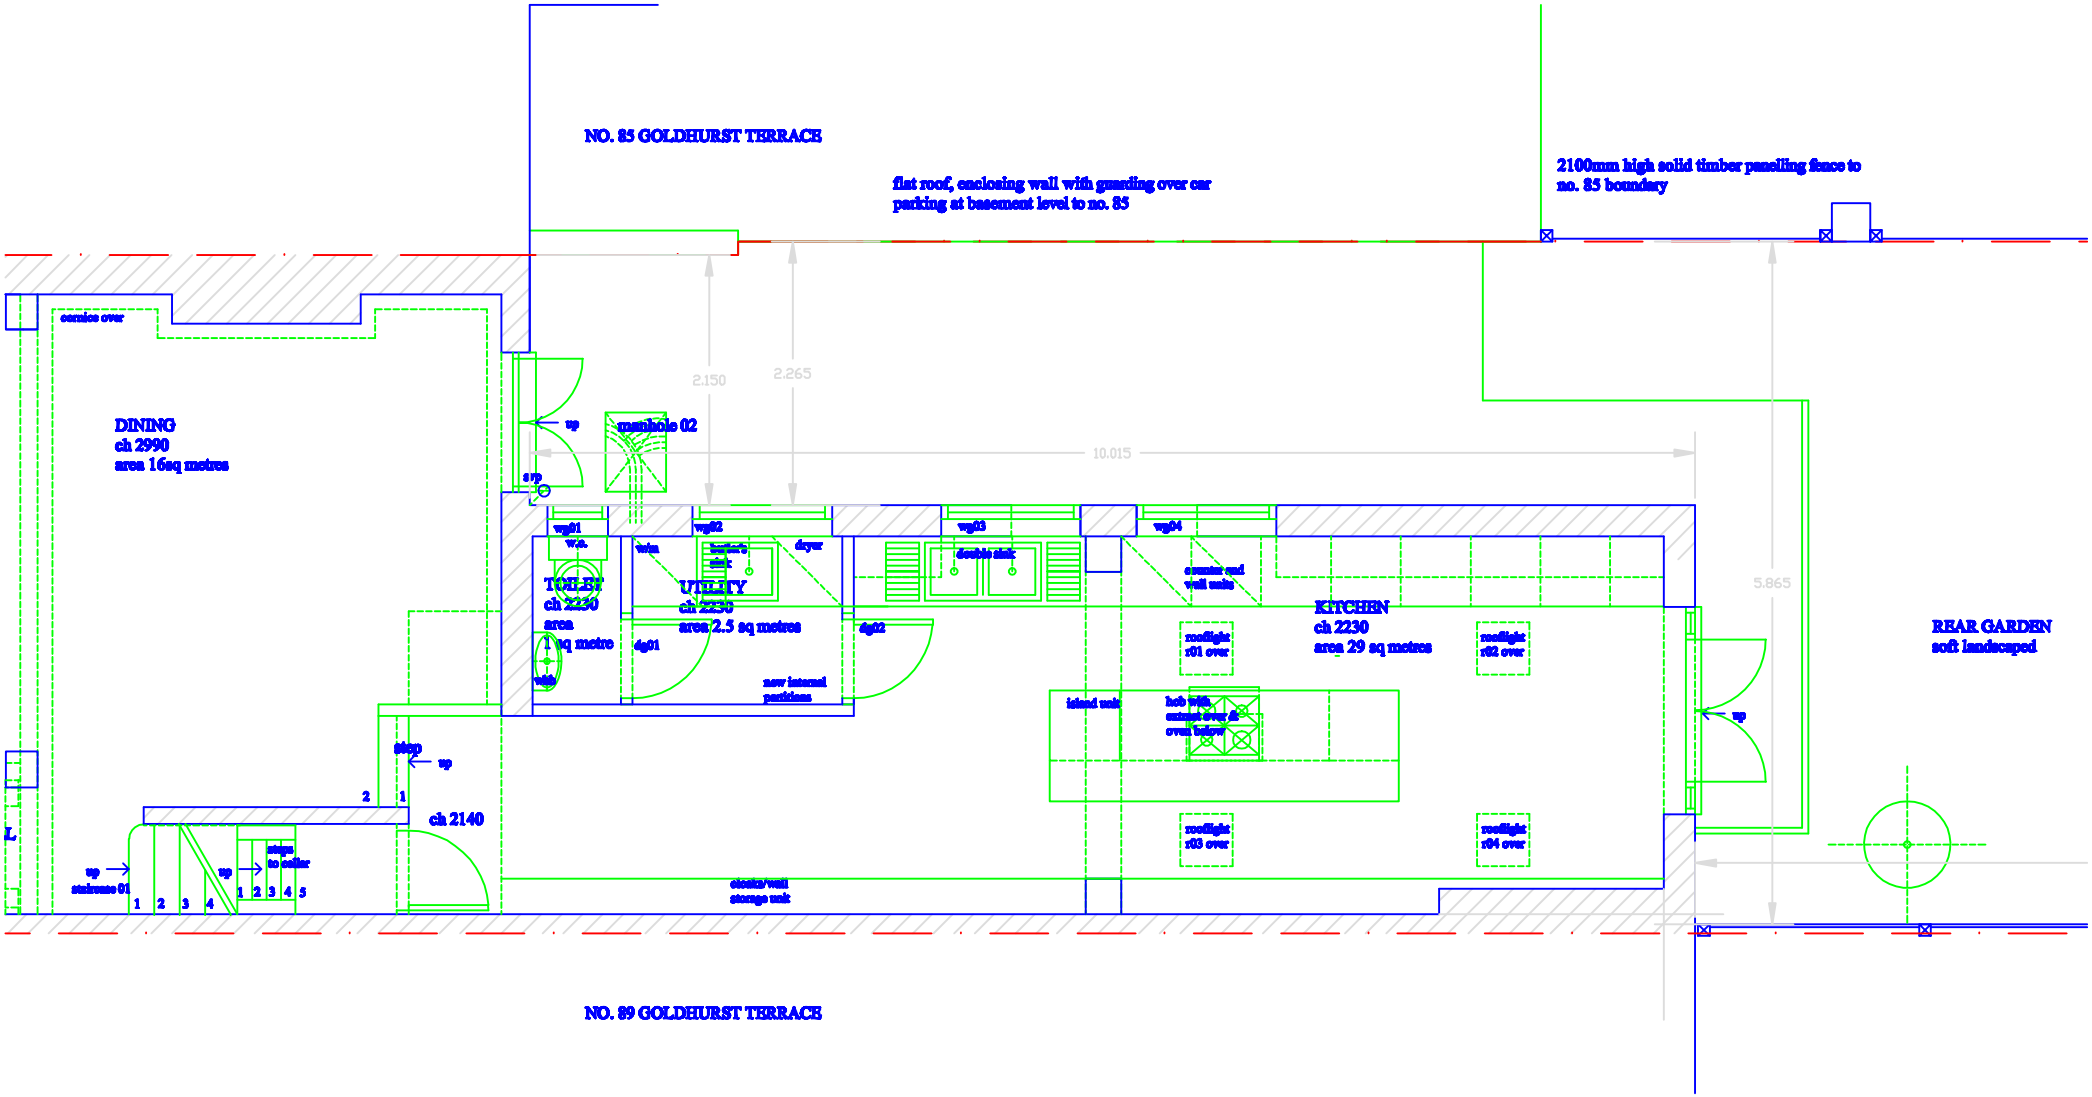

PHILIP MICHAEL POTS
CHARTERED ARCHITECT MBA
20 PARKLAND ROAD
KENTISH TOWN
LONDON NW6 3PY

87 GOLDHURST TERRACE PROJECT - LONDON NW6 3HA
EXISTING GROUND FLOOR & REAR SIDE YARD
SCALE 1.50
DRG NO. PMRCA/87GT-SY1:10 Revision 02