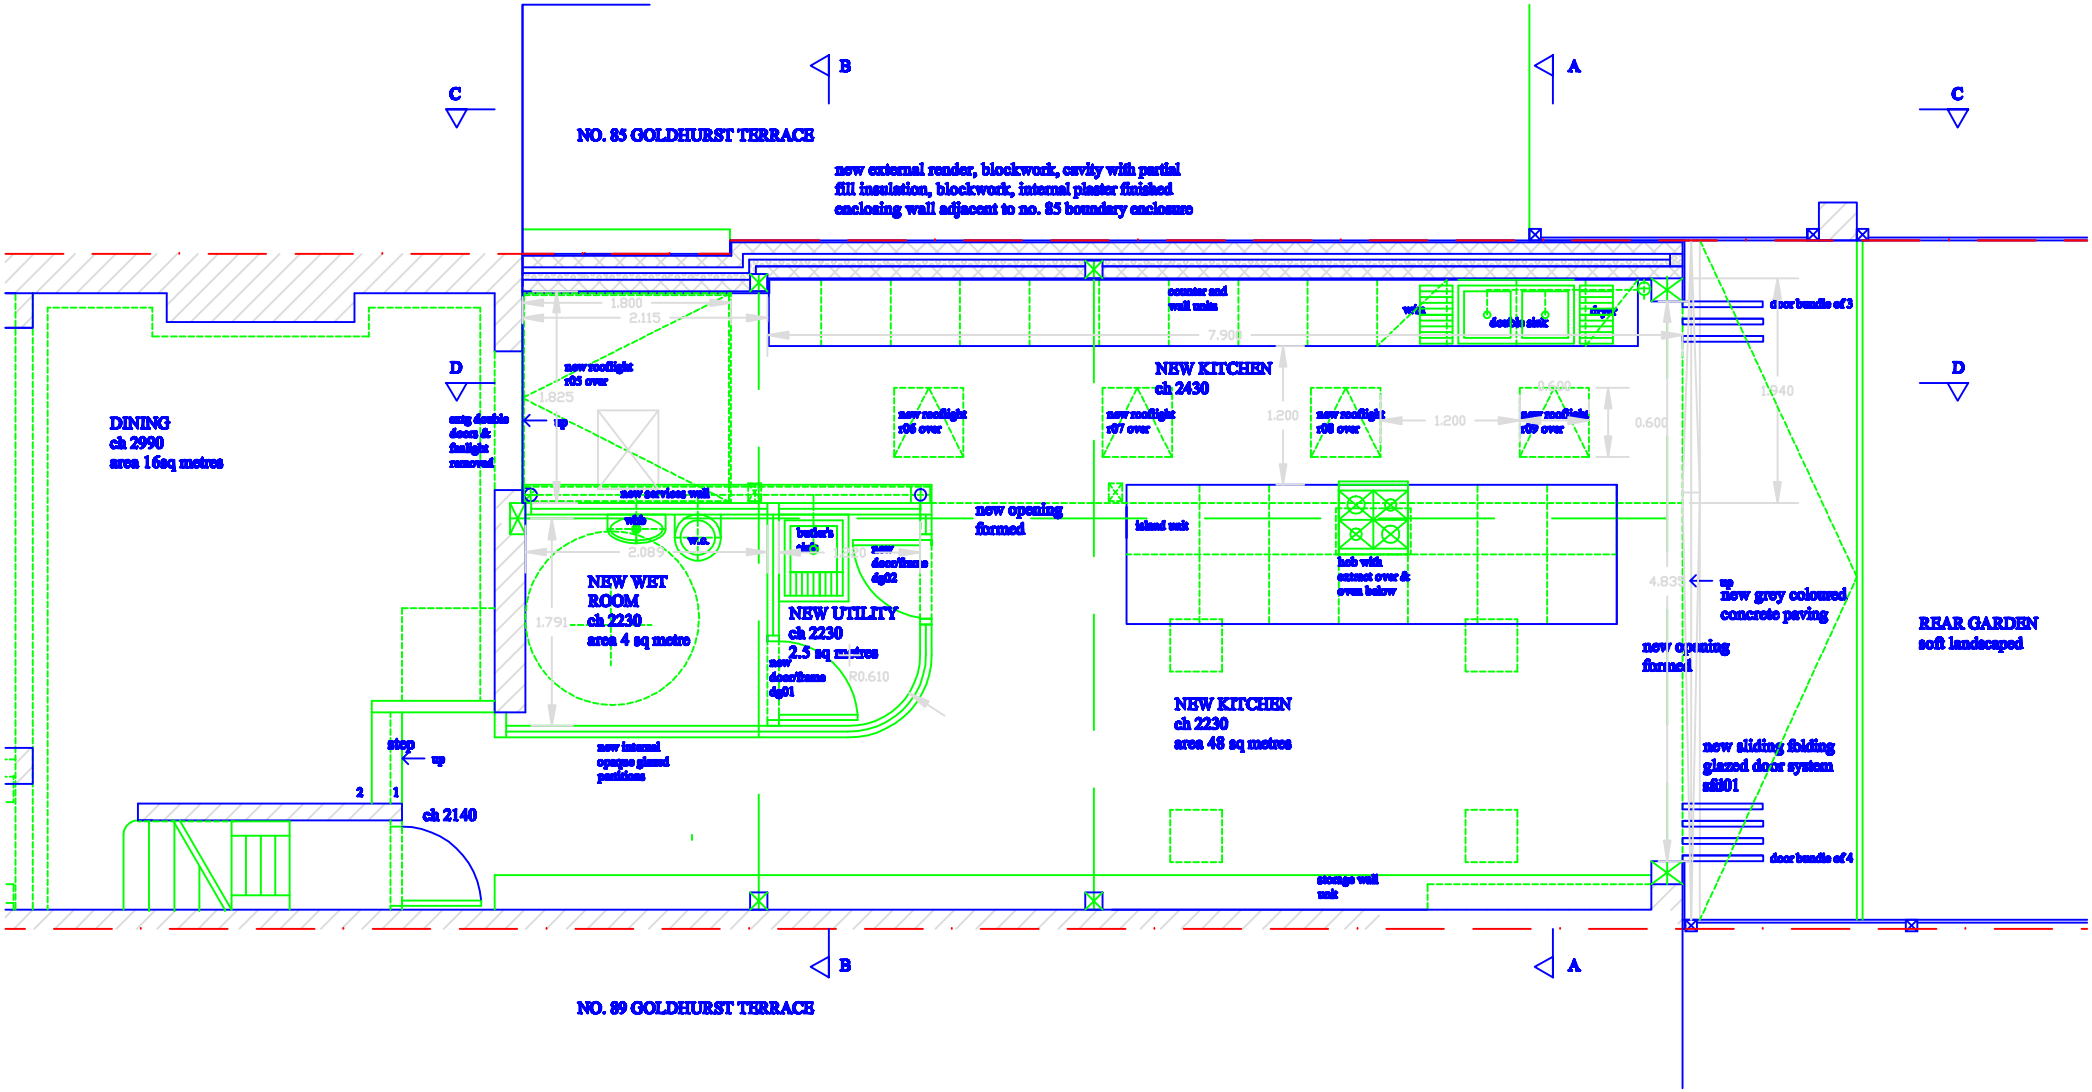

87 GOLDHURST TERRACE PROJECT - LONDON NW6 3HA
PROPOSED GROUND FLOOR & SIDE YARD INFILL
SCALE 1:50
DRG NO. PMRCA/87GT-SYL:13 Revision 02