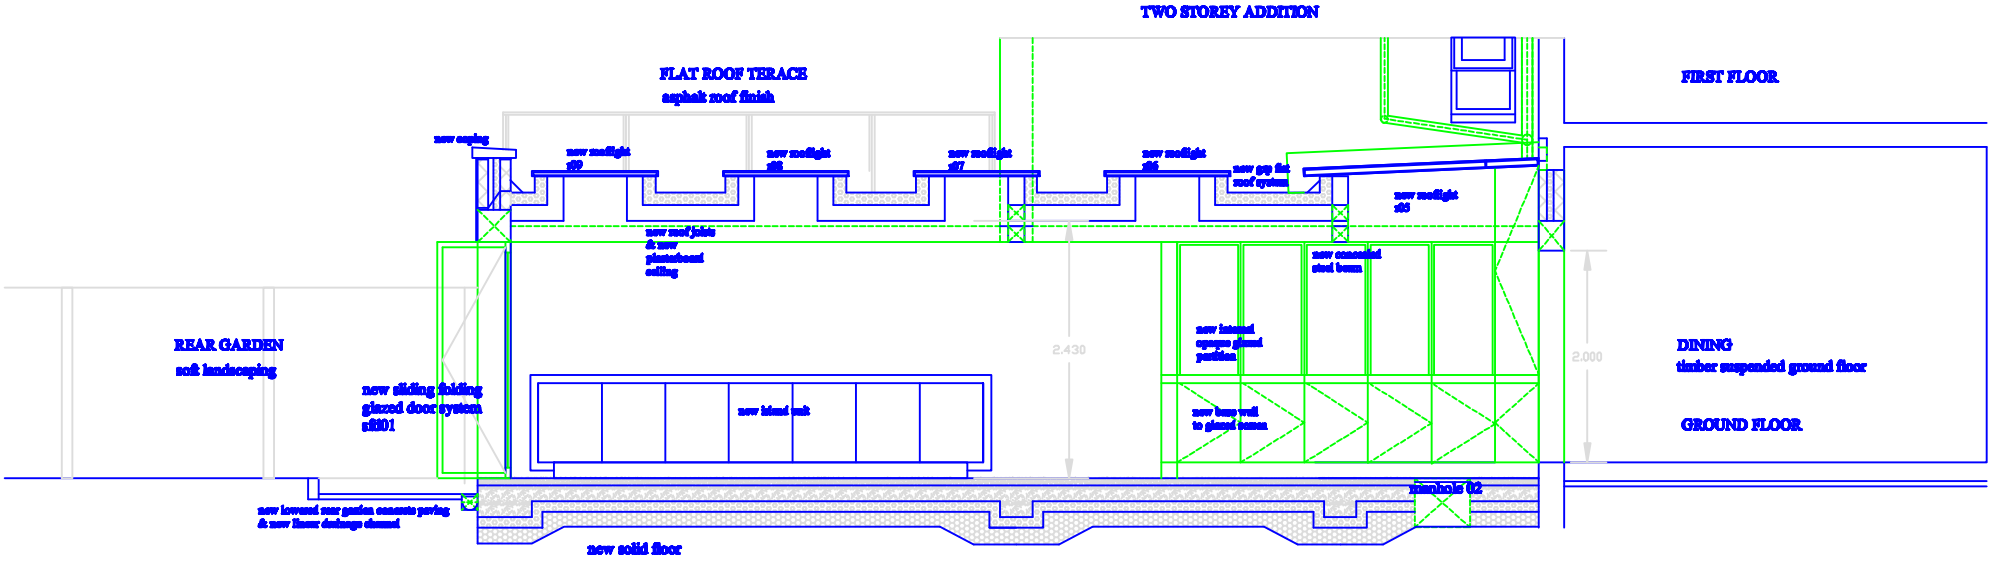

87 GOLDHURST TERRACE PROJECT - LONDON NW6 3HA
PROPOSED REAR GARDEN SIDE YARD INFILL SECTION D-D
SCALE 1:50
DRG NO. PMRCA/87GT-5Y1:19 Revision 02