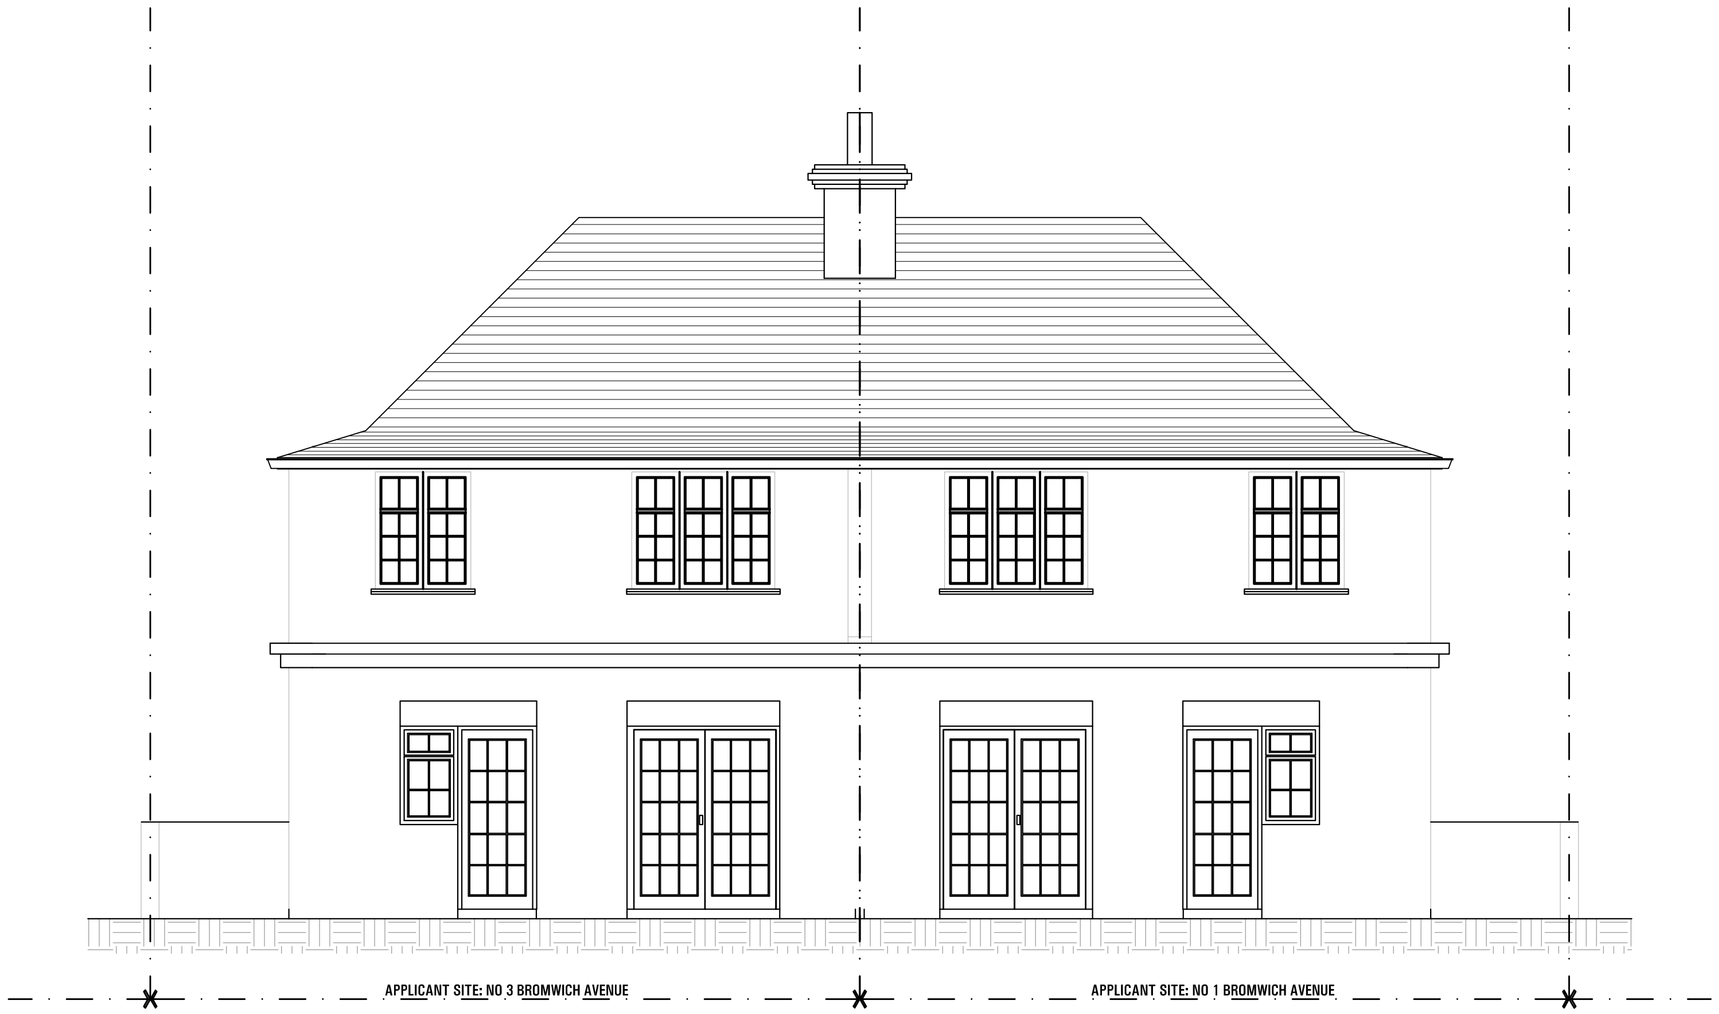

01. EXISTING REAR ELEVATION

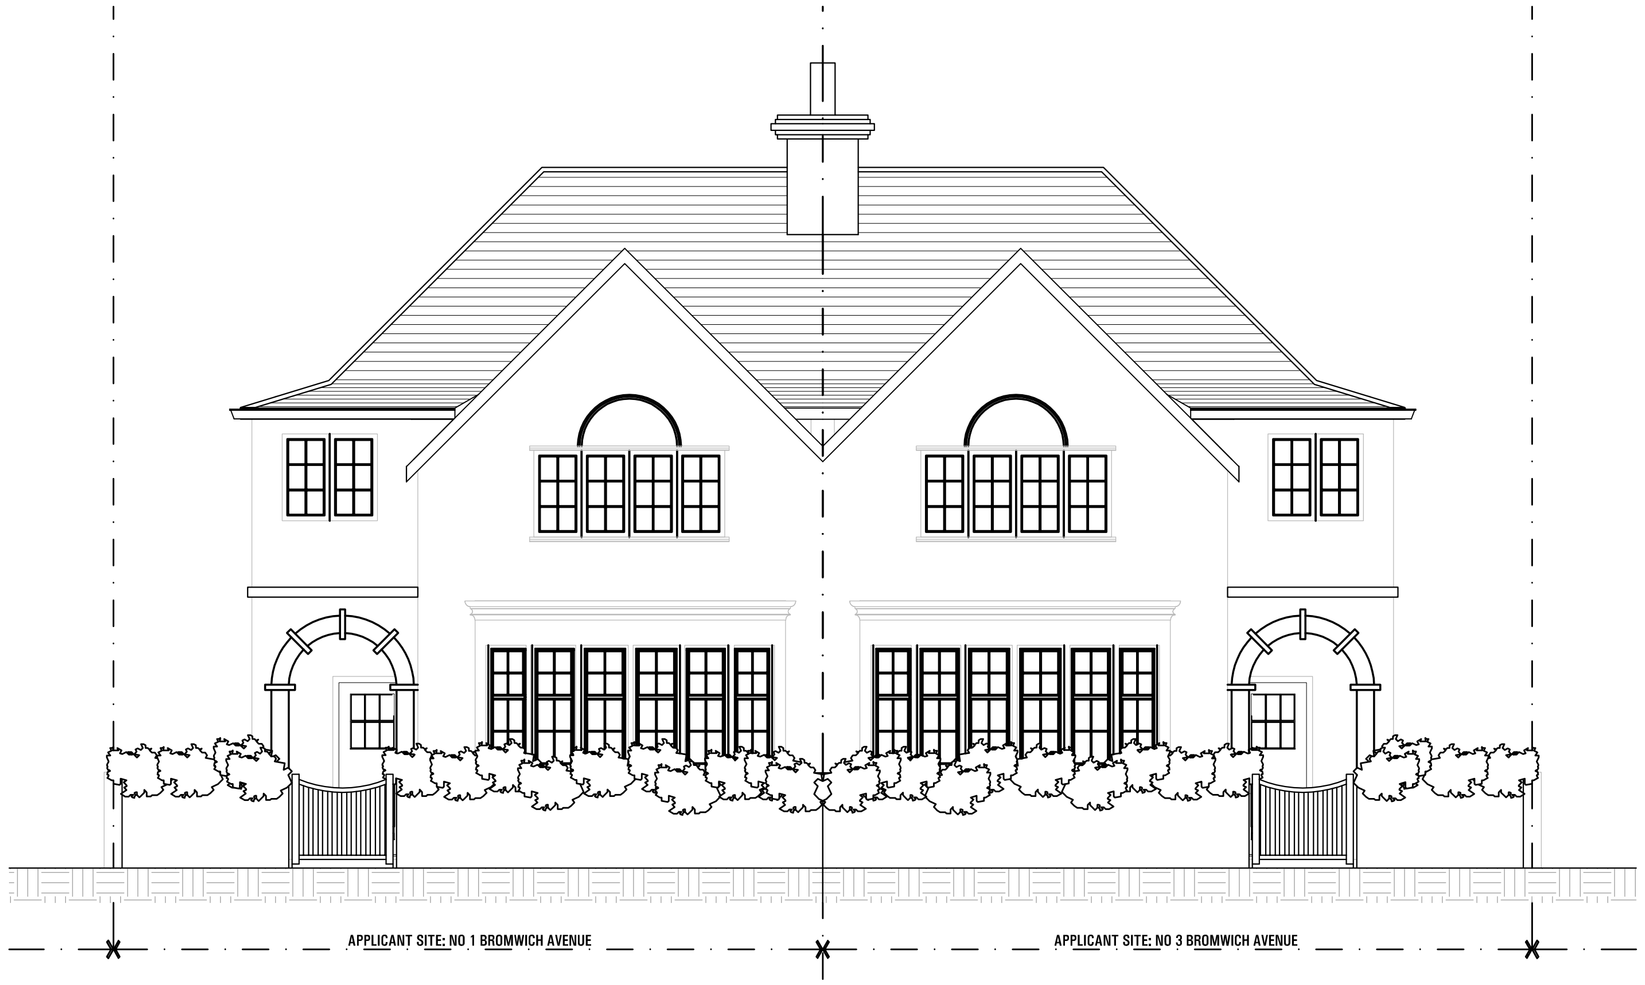

02. EXISTING STREET ELEVATION

©Copyright 2013 sporadic SPACE Ltd

NOTES

1. Do not scale off these drawings. Dimensions govern.
2. All dimensions are given in millimetres (mm) unless noted otherwise.
3. All dimensions shall be verified on site before proceeding with the work.
   -sporadicSPACE shall be notified immediately in writing of any discrepancies.
4. All dimensions relevant to the setting out of site work shall be verified by the contractor before construction and fabrication commences.
5. Workmanship and materials to be accordance with the relevant current British Standard Codes of Practice and the Local Authorities requirements.
6. During construction the contractor shall be responsible for maintaining the structure and all building elements in a safe and stable condition.
7. This drawing must be read in conjunction with all other contract documentation and other consultants's documentation.
8. If in doubt, ask!

Rev.	Date	Reason for Issue	ch'd
P-00	19-01-2015	For Planning	AVK

sporadicSPACE
architecture · interiors · product design
tel: 0207 251 8577
www.sporadicspace.com
info@sporadicspace.com
70 Cowcross Street
Farringdon
London
EC1M 6EJ

Project
HOUSE HOLCOMBE
1-3 Bromwich Avenue
London
N6 6QH

Title
EXISTING:
REAR & FRONT ELEVATION

Job No.	Date	Drawn
SP-A1023	DEC 2013	K.P
Scale	**Drawing No.**	**Revision**
1:50_@A1 1:100_@A3	E113	P-00