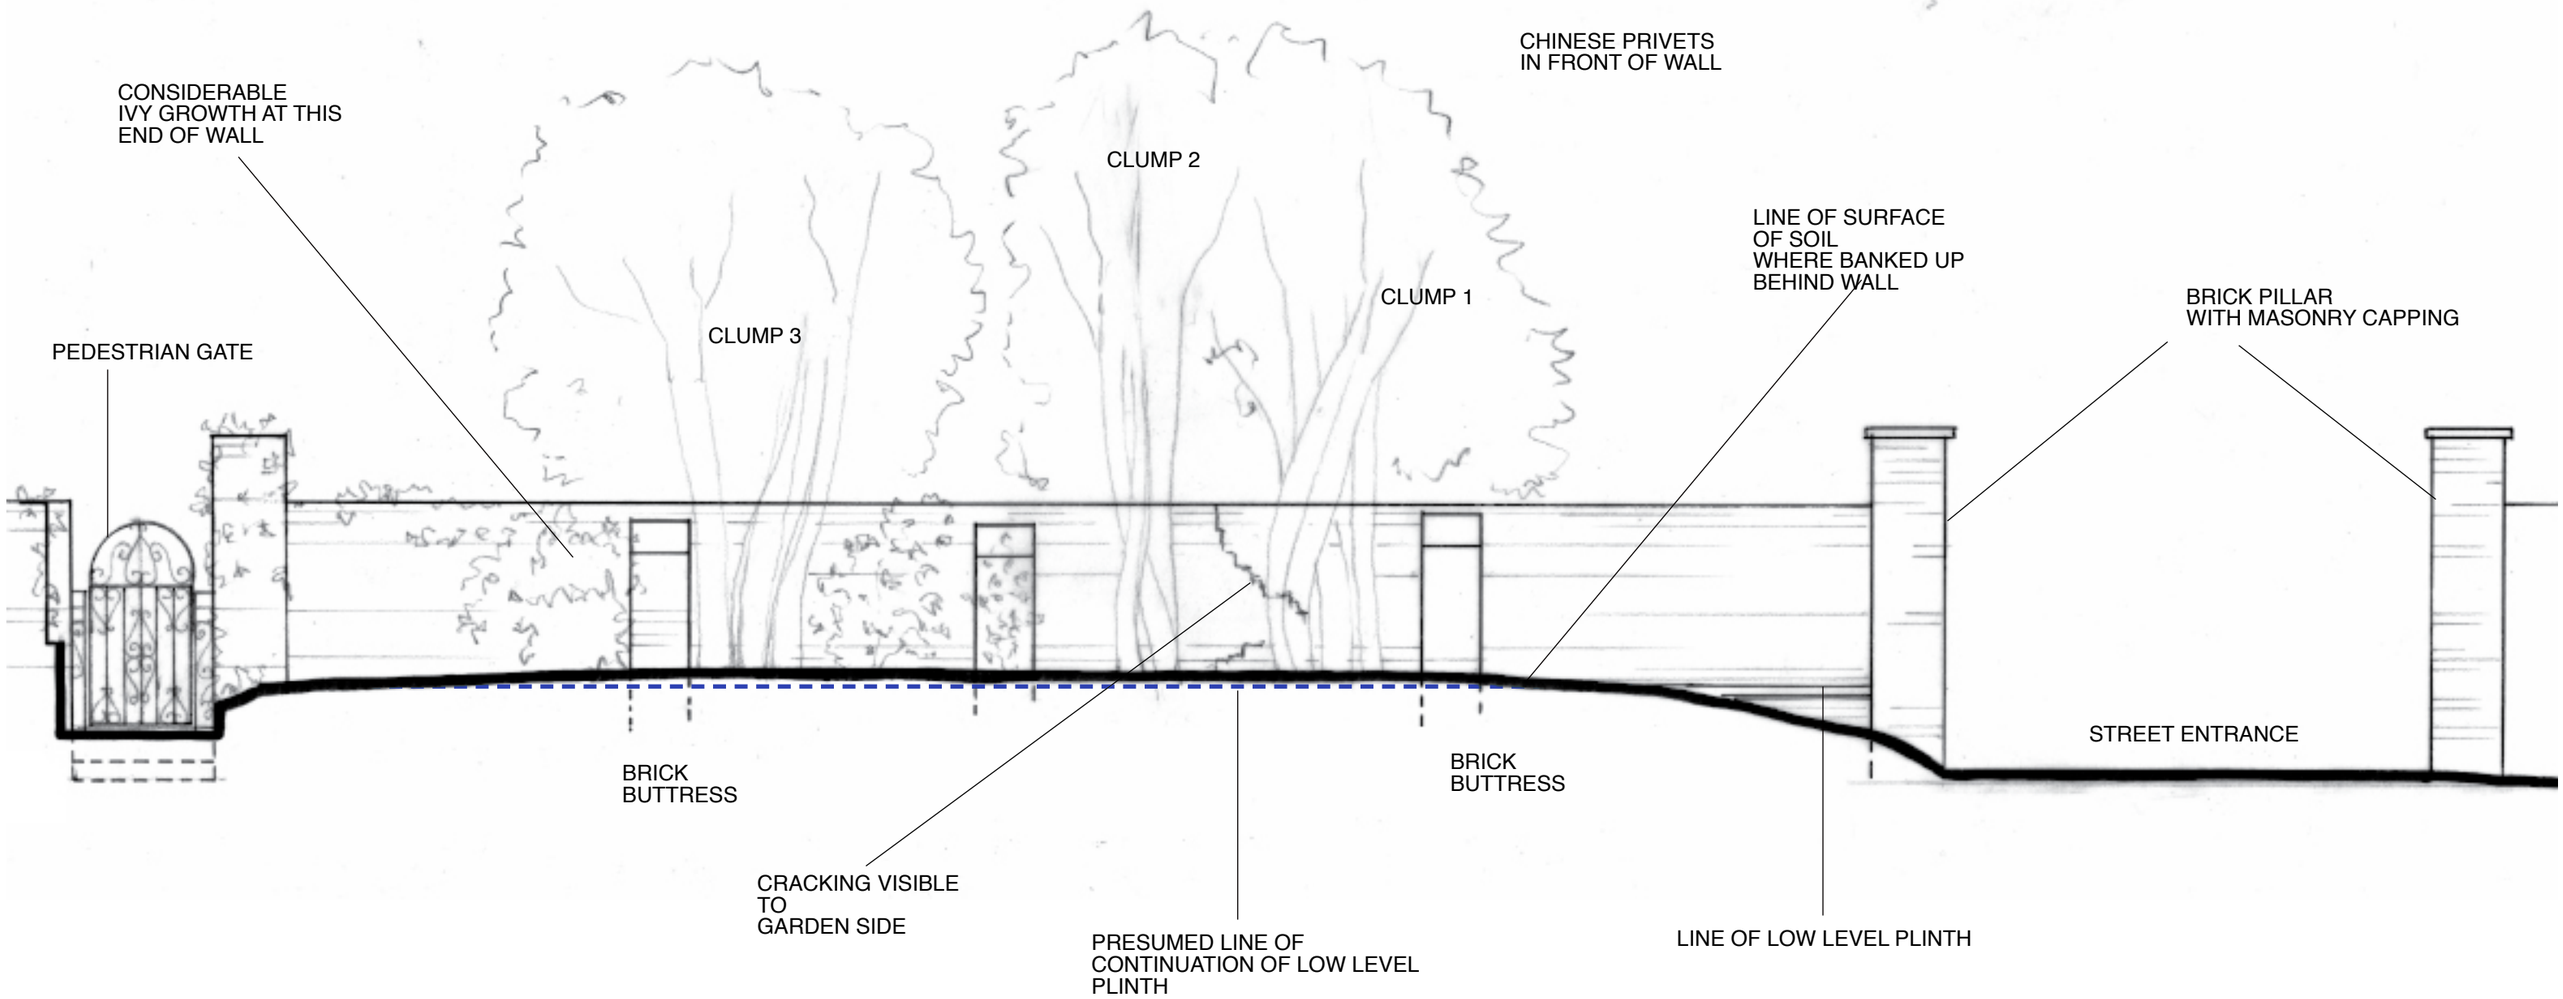

JeneRic DesigN
jenericdesign@btinternet.com

ESSENTIAL STRUCTURAL REPAIR of BOUNDARY WALL to STREET CURTILAGE at OLD FROGNAL COURT, LONDON NW3 JD / 58

ELEVATION FROM GARDEN TO SHOW WALL WITH TREES IN FRONT AS EXISTING 1:50 @ A3 Feb 2015 Drawing no GD 58 / **09**