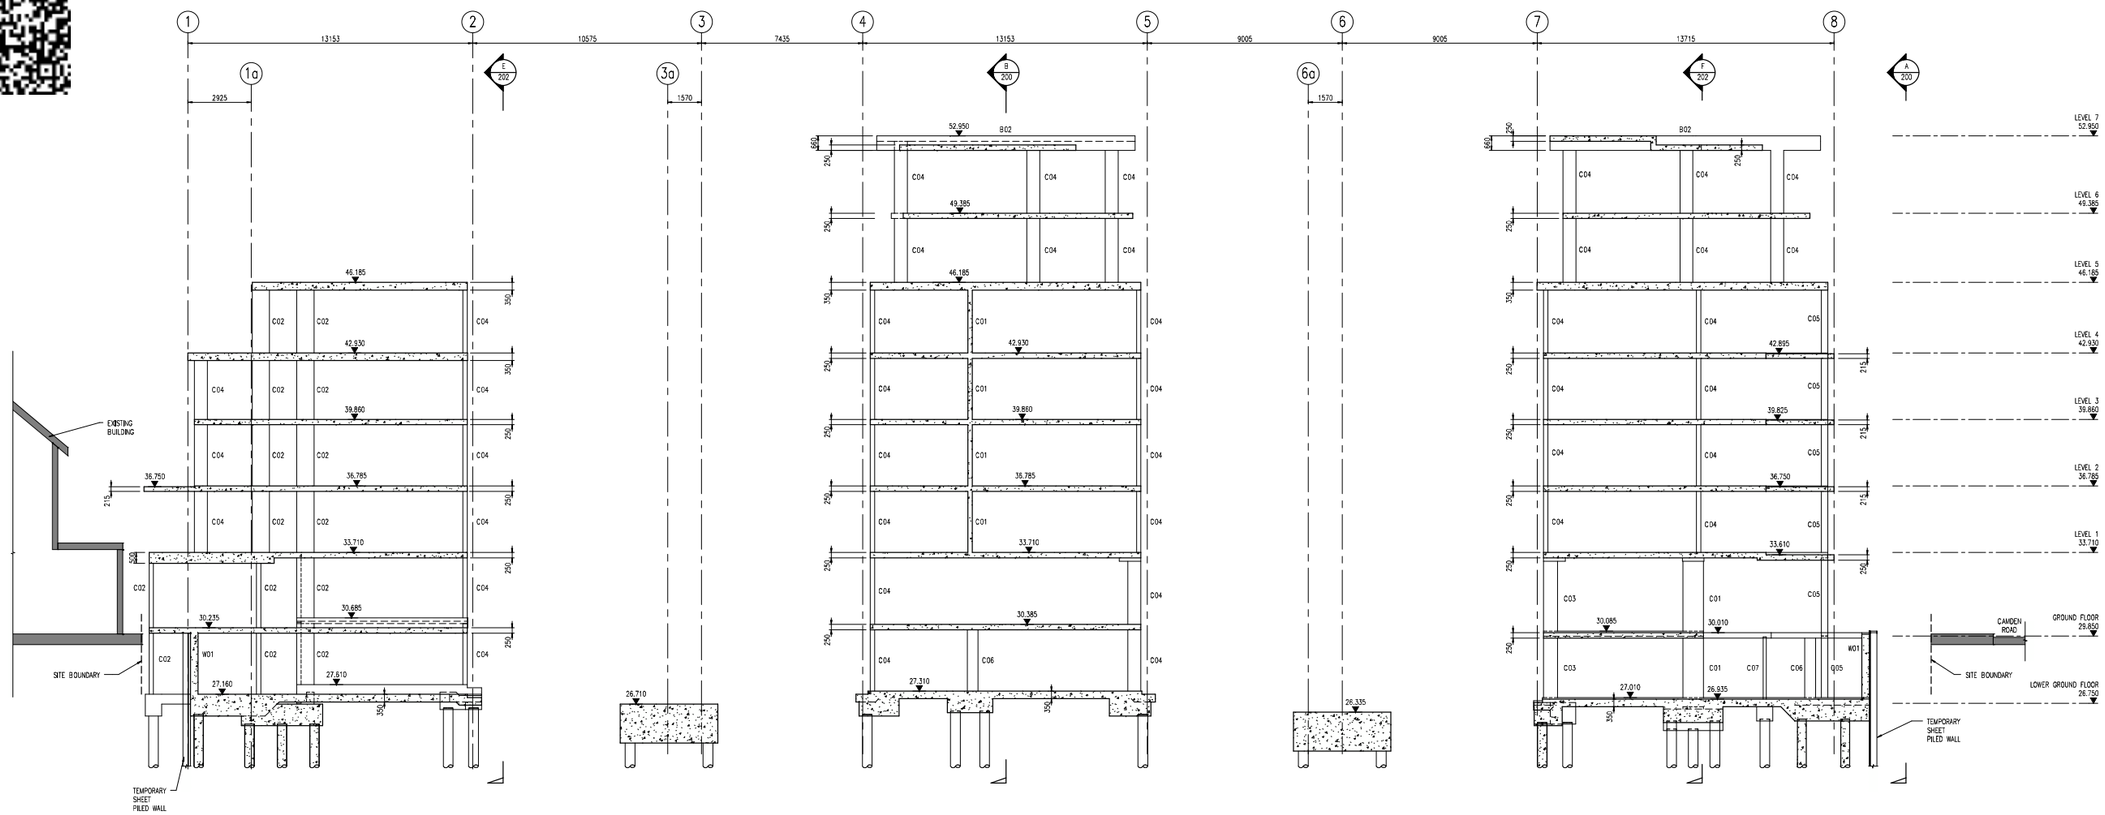

SECTION C–C
SCALE: 1 : 100

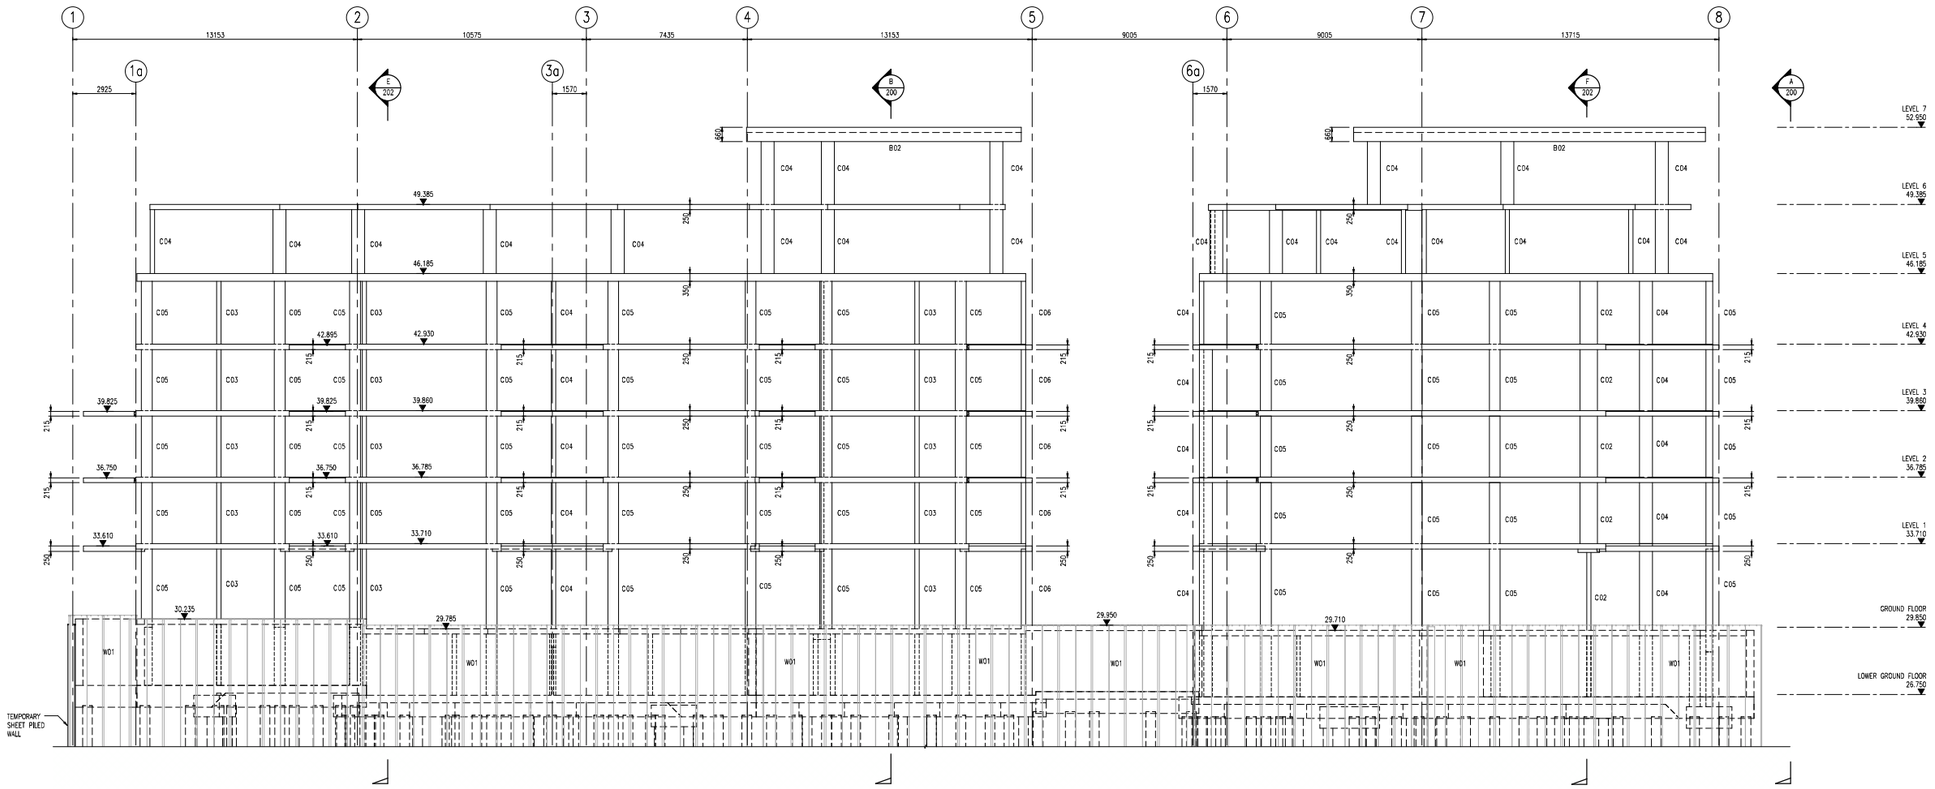

ELEVATION D–D
SCALE: 1 : 100

Notes

1. ALL DIMENSIONS ARE IN MILLIMETRES AND LEVELS IN METRES.

2. THIS DRAWING TO BE READ IN CONJUNCTION WITH RELEVANT ARCHITECT'S AND ENGINEER'S DRAWINGS AND SPECIFICATIONS.

3. THIS DRAWING HAS BEEN PRODUCED ELECTRONICALLY AND MAY HAVE BEEN PHOTO REDUCED OR ENLARGED WHEN COPIED. HENCE, DO NOT RELY ON ANY SCALES QUOTED. WORK ONLY TO FIGURED DIMENSIONS (DO NOT SCALE). ALL DIMENSIONS TO BE CHECKED ON SITE. ANY ERRORS OR OMISSIONS TO BE REPORTED TO THE ENGINEER IMMEDIATELY.

COLUMN SCHEDULE

COLUMN	SIZE
C01	200x950 RC
C02	200x800 RC
C03	200x650 RC
C04	200x600 RC
C05	300x500 RC
C06	200x500 RC
C07	150x150x5.0SHS

WALL SCHEDULE

WALL	SIZE
W01	350 R.C. WALL
W02	225 R.C. WALL
W03	200 R.C. WALL

BEAM SCHEDULE

Type Mark	Type
	900 x 450 DP GROUND BEAM
B01	200 x 650 R.C.
B02	250 x 660 R.C.
B03	1000 x 550 R.C.

C.D.M.

IDENTIFIAE RISKS AND HAZARDS.

KEY DESIGN DECISIONS TO REDUCE OR ELIMINATE HAZARDS.

Rev.	Date	By	Details Of Revision
T2	20/06/14	AJH	DETAIL ADDED – STAGE D – TENDER ISSUE
T1	16/06/14	AJH	STAGE D – TENDER ISSUE

Client
BARRATT LONDON

Project
79 CAMDEN ROAD

Title
SECTIONS – SHEET 2

Walsh Associates
Consulting Civil & Structural Engineers
32 Lafone Street, London, SE1 2LX
Tel: +44 (0)20 7089 6800
Fax: +44 (0)20 7089 6801
E-mail: london@walshgroup.eu.com

Status
TENDER

Drawn	AJH	AO Scales	1 : 100		
Date	16/06/14	Eng.	SC	Chk.	App'd.
File Ref.					

ACTUAL DIMENSION = 50mm

Drawing No. 3684/201 Rev. T2

E:\Projects\3684\Drawings\Current\Issued\3684_CAMDEN_SECTIONS_SHT 1.dwg