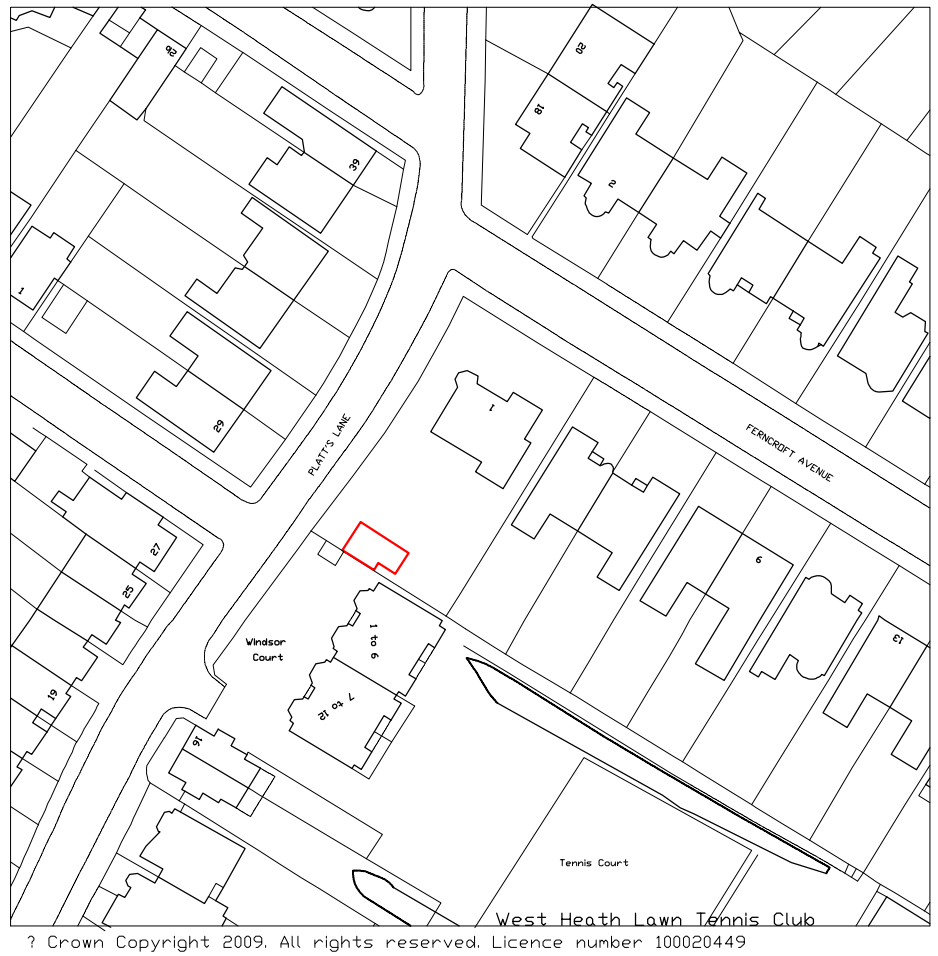

? Crown Copyright 2009. All rights reserved. Licence number 100020449

AYAD AL–TUHAFI
ARCHITECTS LTD

62 UPPER MONTAGU ST. LONDON, W1H 1SW
Tel.: +44 (0)207 7248877
Fax.: +44 (0)207 7248980
AYAD@AL-TUHAFI.COM

NOTES:

- ALL DIMENSIONS FOR INDICATION ONLY
- ALL MEASUREMENTS TO BE CHECKED ON SITE
- THIS DRAWING IS THE PROPERTY OF AYAD AL-TUHAFI ARCHITECTS LTD. COPYRIGHT IS RESERVED BY THEM AND THIS DRAWING IS ISSUED ON THE CONDITION THAT IT IS NOT COPIED, REPRODUCED, RETAINED OR DISCLOSED TO ANY UNAUTHORISED PERSON WHOLLY OR IN ANY PART WITHOUT THE CONSENT, GIVEN IN WRITING, OF AYAD AL-TUHAFI ARCHITECTS LTD

N

REV	DATE	DESCRIPTION

Client:
Mr. Dirham Saeed

Project:
One Ferncroft Avenue
Hampstead,
London NW3 7PG

Drawing Title:
Location Plan

Date: 2nd March 2015

Scale: 1:1250 @ A3

Drawn By:

Drawing Number: AA03-25

Revision: 1

A3 420mm x 297mm