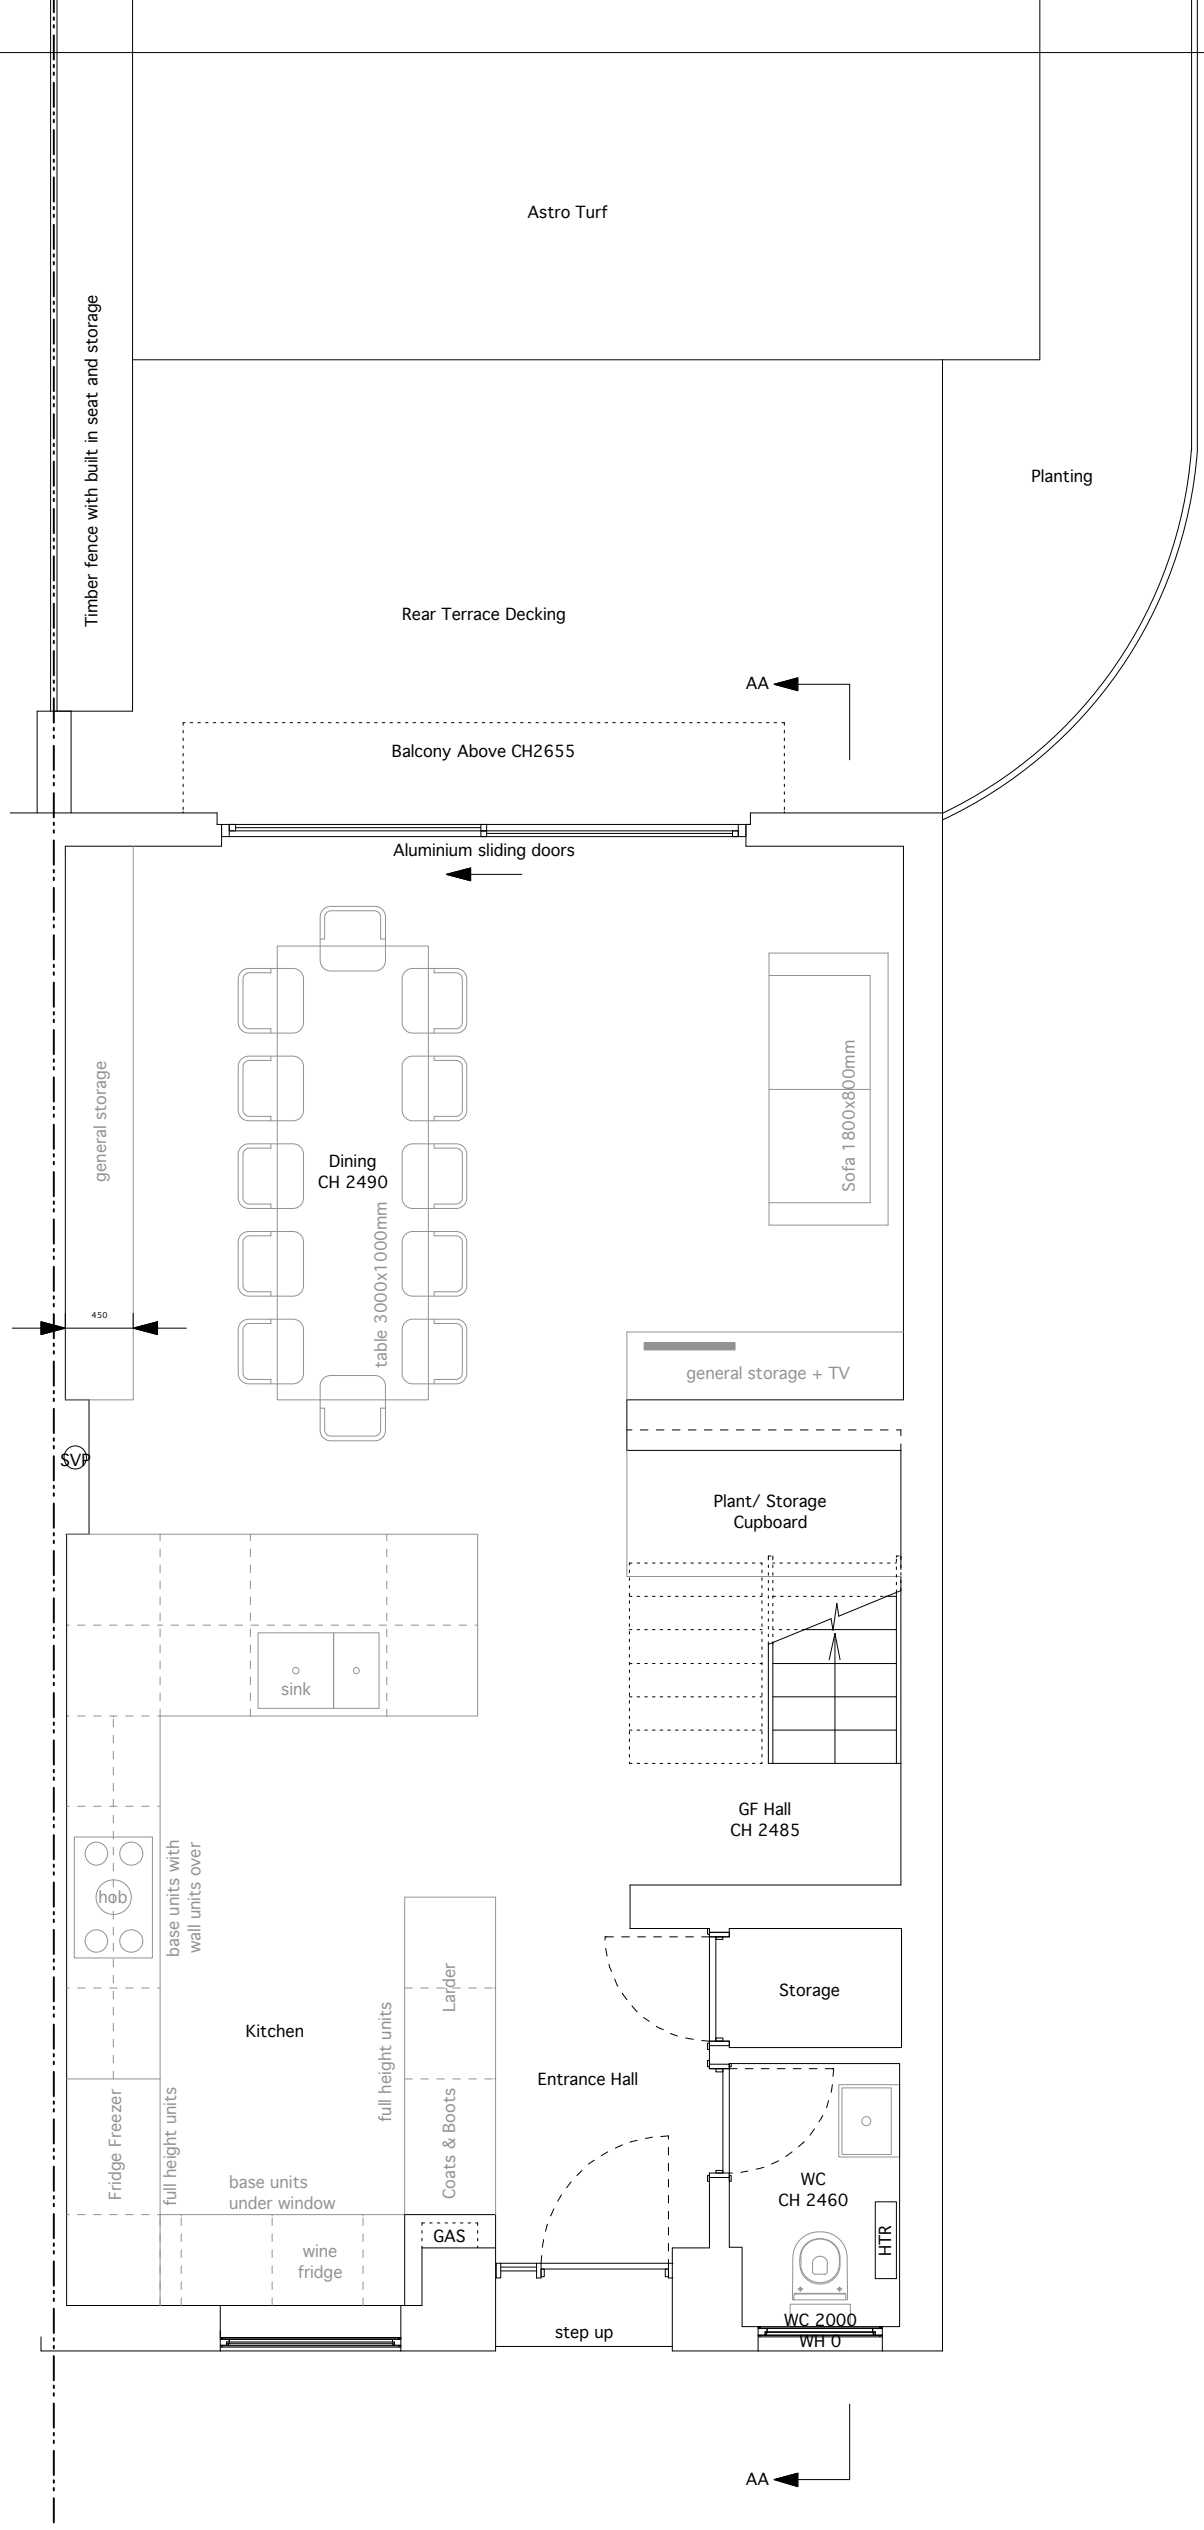

5m
4m
3m
2m
1m
0m

t 020 89680279
m 077 98854810
richard@webb-architects.co.uk
WEBB ARCHITECTS LIMITED

Drawing to be read in conjunction with consultants information.
Do not scale from drawing.
All dimensions to be checked on site.
Drawing only to be used for purposes indicated.
Notify Architect of any discrepencies.
© WEBB ARCHITECTS LIMITED

REV
A-

32 ELLIOT SQUARE

PROPOSED GOUND FLOOR PLAN

1:50/ A3

FOR INFORMATION

1161.01.12(A)