DRAWING DESCRIPTION:	DATE:	PROJECT:	Rev.	Date	Details
Signage Advertising Proposal, Flue Renewal & External Works	January 2015	216 Haverstock Hill, London NW3	05 06	29.1.15 5.2.15	Minor revisions Front steel & glazed canopy added
DRAWING REF: REV:	SCALE:	DRAWN:			
FM-HH-O3 Rev6 06	1:100 @A2	**Tim Mullany** (07460 860240) **mullanytim@gmail.com**			

Existing

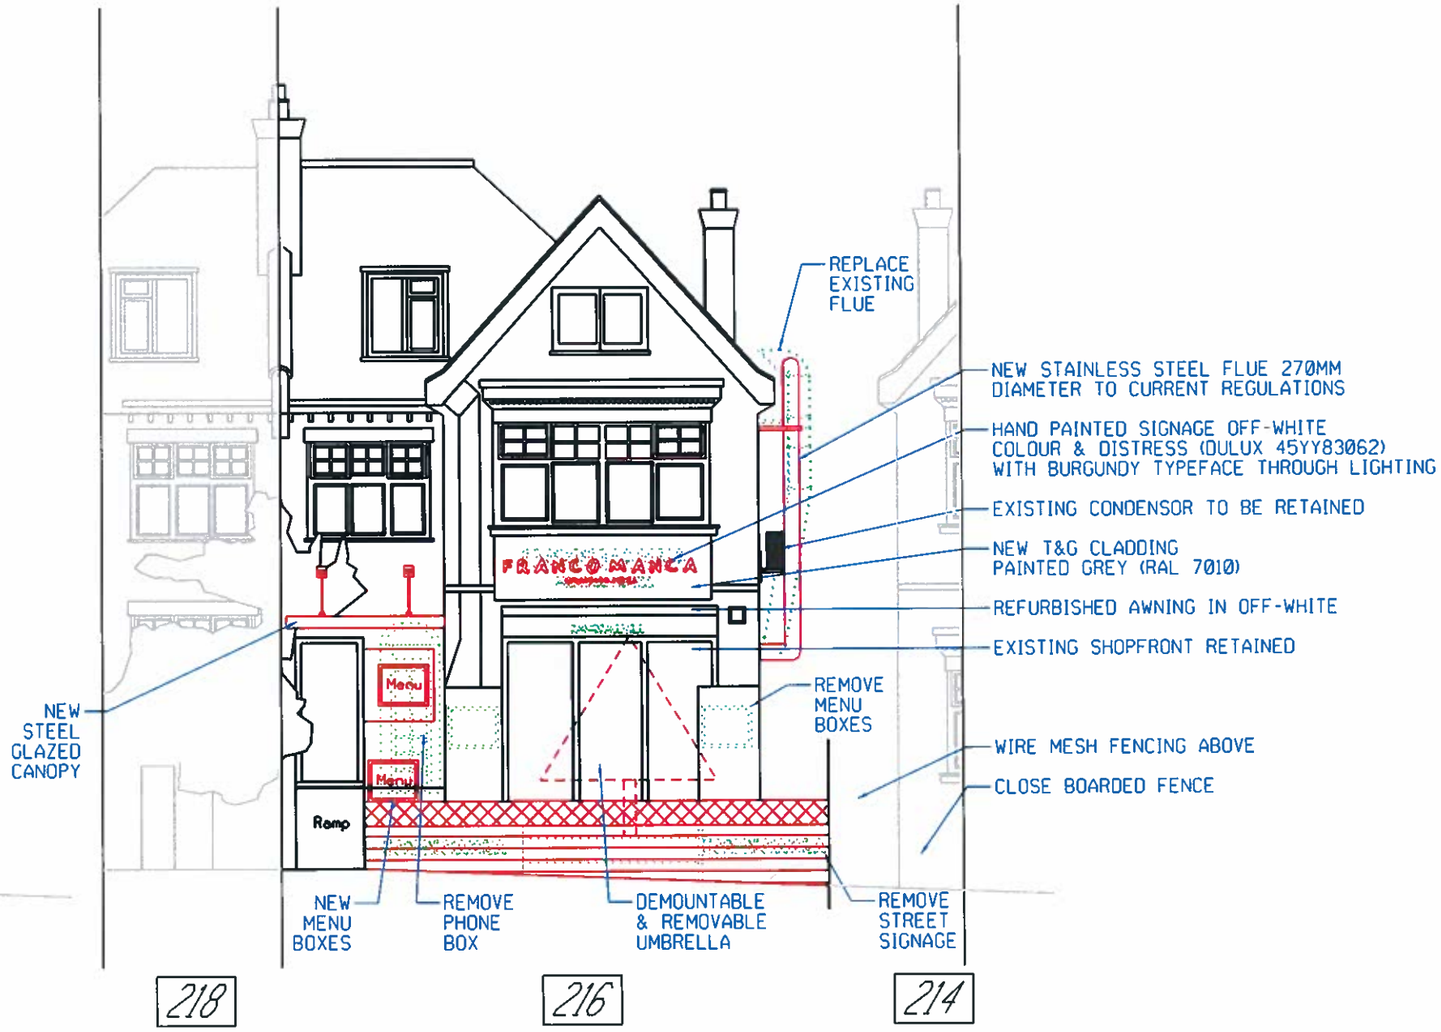

Proposed

TO BE REMOVED

TO BE INSTALLED

ADJACENT PROPERTY

SCALE :
0M 2M 4M 6M 8M 10M

...\216HavistockHill-R06-290114.dg 05/02/2015 08:33:44