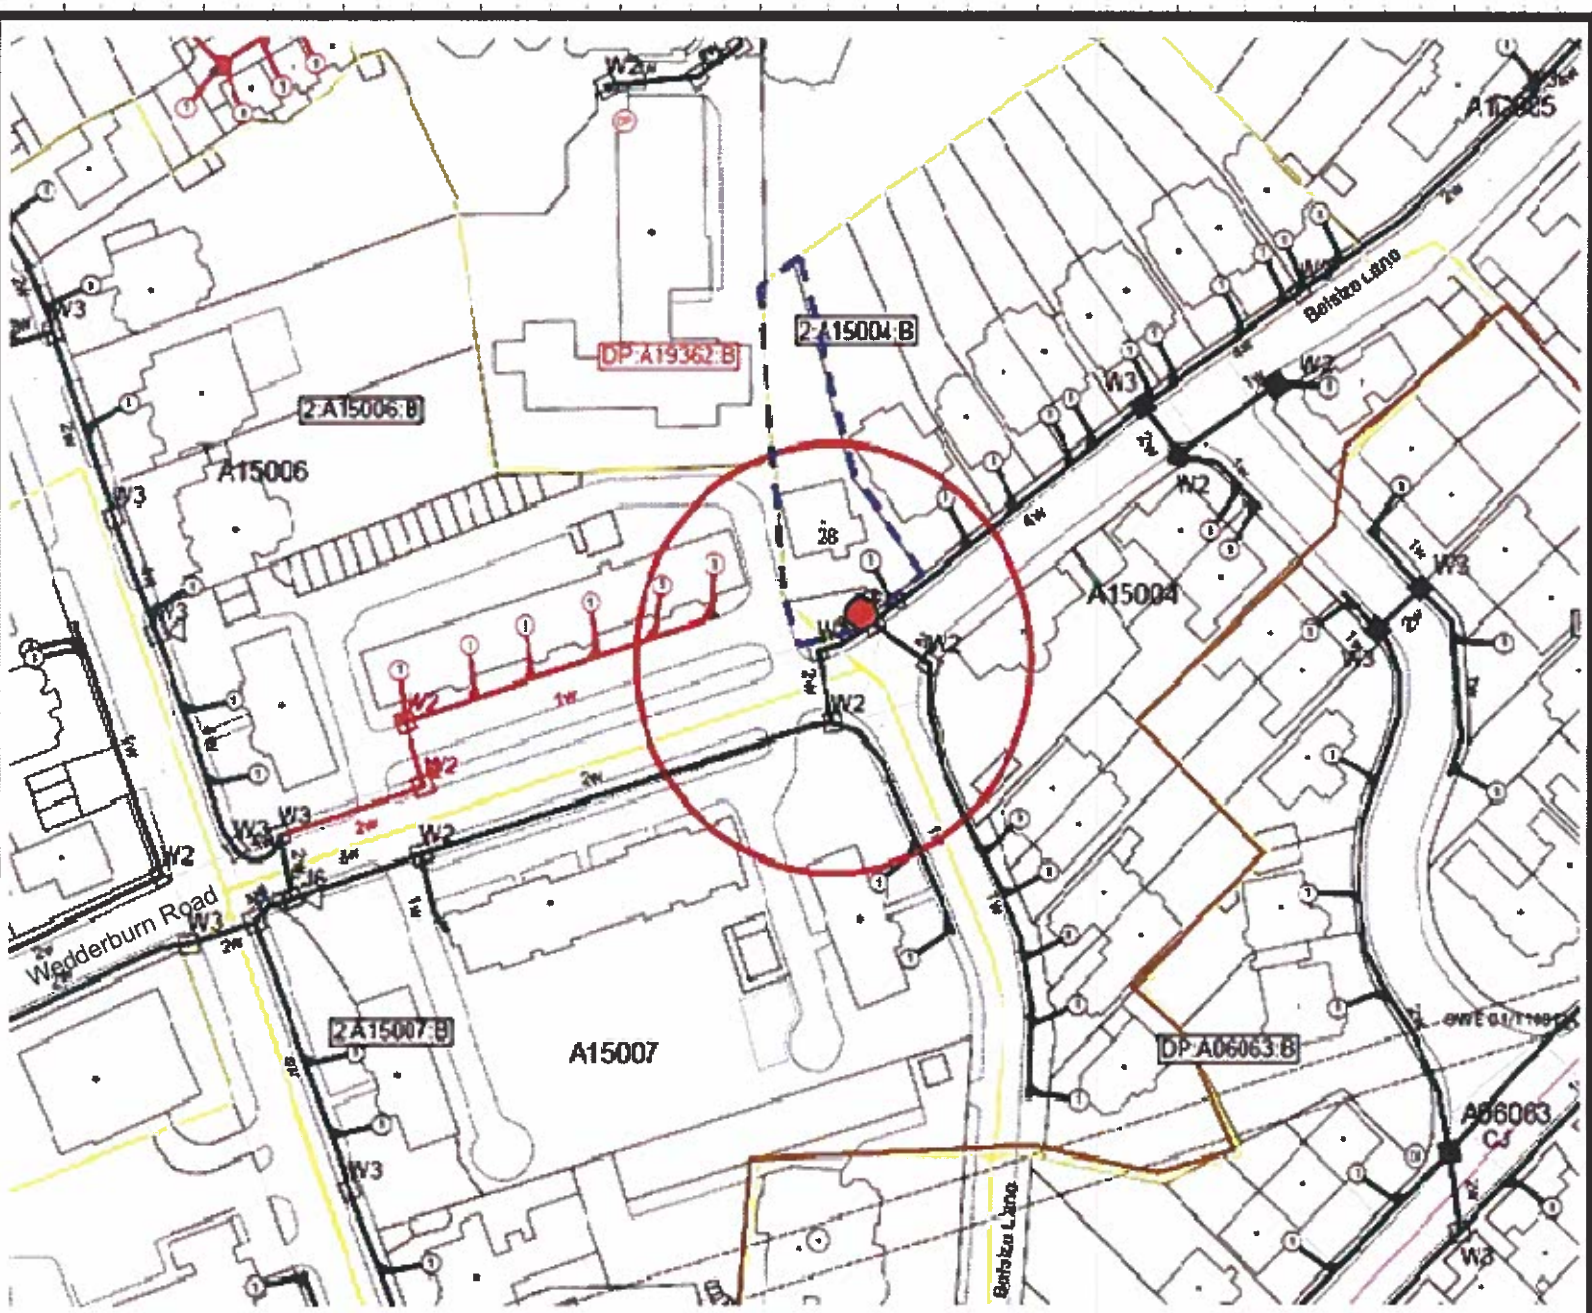

ISSUE 1
Notes:

X526999,
Y185255

	12/04/13			DS	

Diversionary Works

Not to Scale

1 of 1

DISCLAIMER.

Information shown on the enclosed plans for indication only. No warranty is made to its accuracy. This plan must not be relied upon in the event of excavation or other works carried out in the vicinity of Virgin Media's plant. No liability of any kind whatsoever is accepted by Virgin Media, its servants or agents for any error or omission in respect of information contained on this plan. The actual position of the underground services must be verified and established on site before any mechanical plant is used.