EXTERIOR CCTV CAMERA KEY:

CCTV Camera Type 1

CCTV Camera Type 2

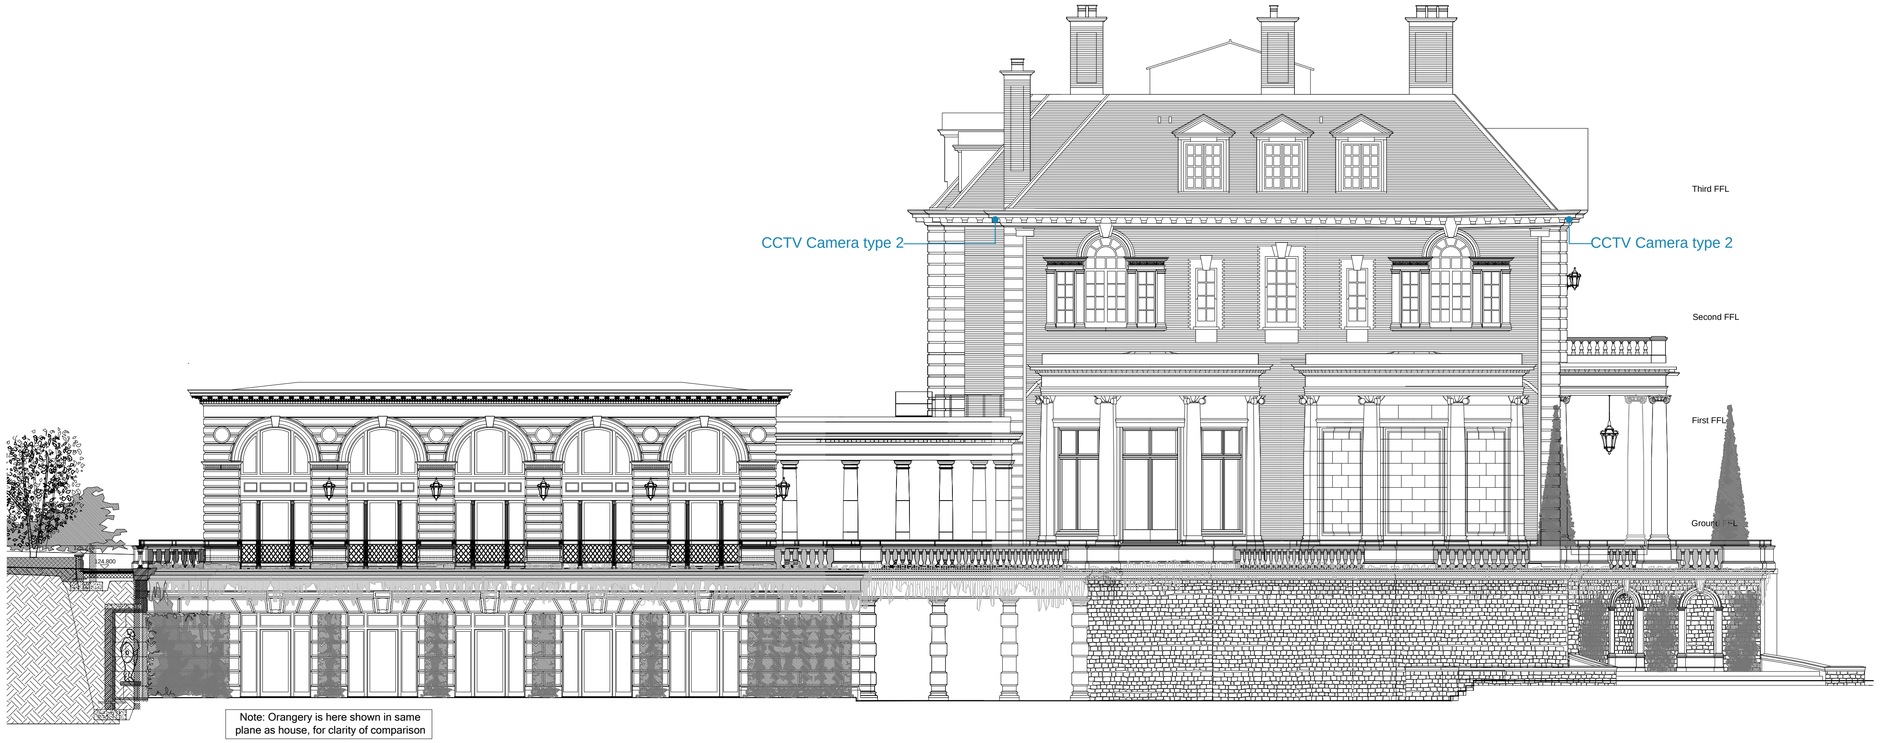

Note: Orangery is here shown in same plane as house, for clarity of comparison

SIDE NORTH WEST ELEVATION

Scale: 1:100 @ A1

Note: Orangery is here shown in same plane as house, for clarity of comparison

REAR SOUTH WEST ELEVATION

Scale: 1:100 @ A1

GENERAL NOTES:

1. This drawing is to be read in conjunction with all other relevant contract drawings, specifications & schedules.
2. If in doubt: Ask
3. Scott & Twine Architects shall be notified in writing of any discrepancies.

KEY:

Rev	Date	Description	By

Client
WITANHURST CONSTRUCTION MANAGMENT LTD

scott&twine
ARCHITECTS & INTERIOR DESIGNERS
The Old Power Station Mortlake High Street
London SW14 8SN
T +44 (0) 20 3355 9699
www.scott-twine.co.uk

Issue
PLANNING
Preliminary / Planning / LBC / Tender / Construction / As Built

Project
41 HIGHGATE WEST HILL
LONDON N6

Title
EXTERIOR CCTV CAMERA LOCATIONS
SIDE NW & FRONT SW ELEVATIONS

Date	Scale
June 2014	1:100 @ A1
Drawn By	Checked By
NC	ST
Drawing Number	Revision
2225-06/01/04	-

© Scott & Twine LLP 2013