ELEVATION DETAIL
AS EXISTING
Scale: 1 : 10

PHOTO NO. 01 - AS EXISTING
Scale: NTS

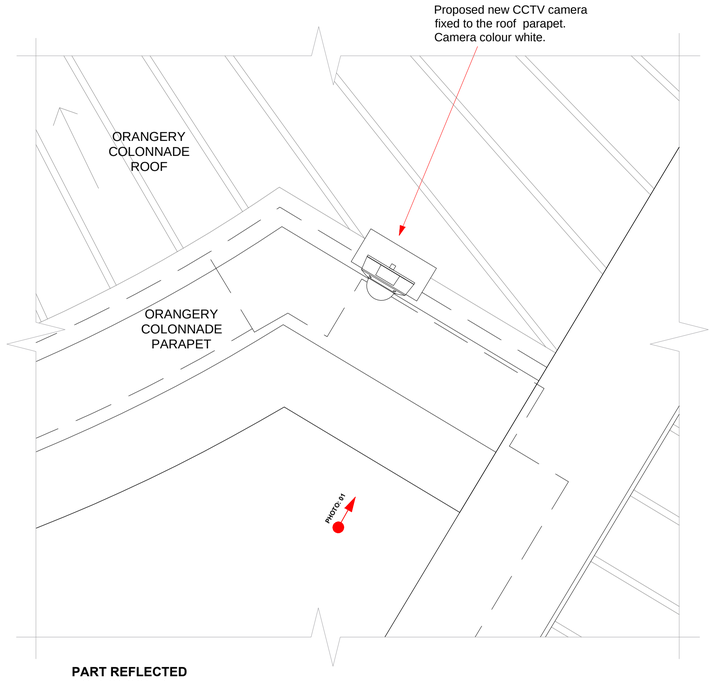

PART REFLECTED
AS PROPOSED
Scale: 1 : 10

PHOTO NO. 01 - AS PROPOSED
Scale: NTS

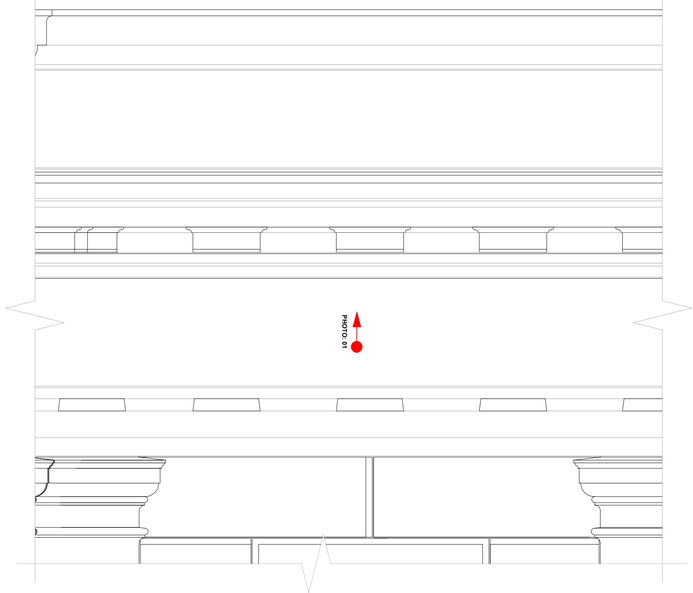

ELEVATION DETAIL
AS EXISTING
Scale: 1 : 10

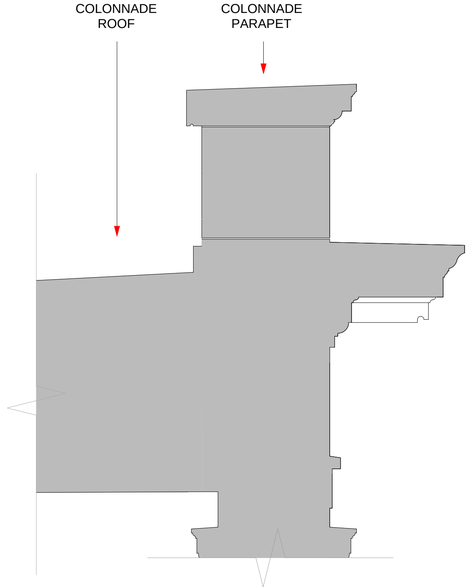

DETAIL SECTION
AS EXISTING
Scale: 1 : 10

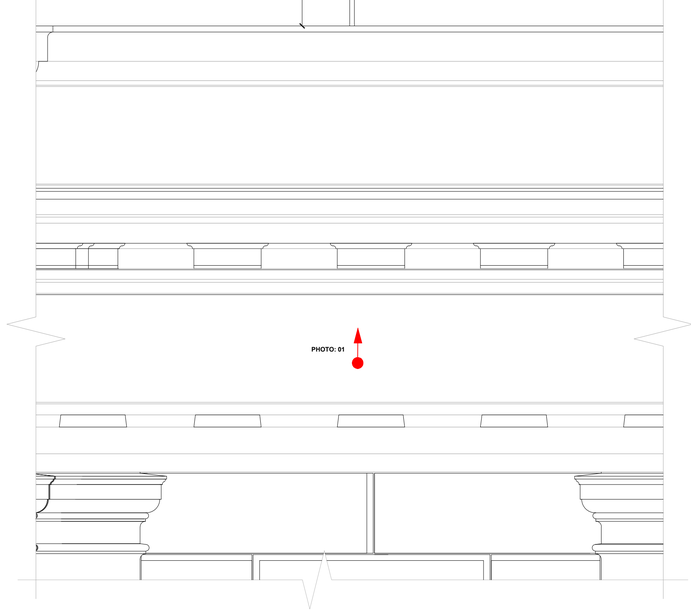

ELEVATION DETAIL
AS PROPOSED
Scale: 1 : 10

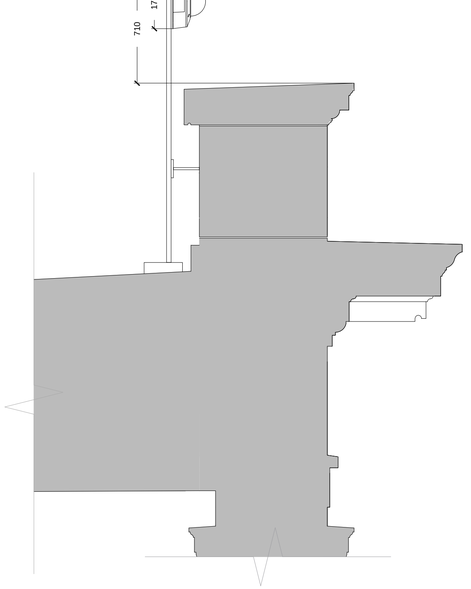

DETAIL SECTION
AS PROPOSED
Scale: 1 : 10

GENERAL NOTES:

1. Do not scale from this drawing. Use figured dimensions only. Contractor to check dimensions on site prior to construction and notify CA of any discrepancy.
2. This drawing is to be read in conjunction with all other relevant contract drawings, specifications & schedules.
3. If in doubt: Ask
4. Scott & Twine Architects shall be notified in writing of any discrepancies.

KEY:

Rev	Date	Description	By

Client
WITANHURST CONSTRUCTION MANAGMENT LTD

scott&twine
ARCHITECTS & INTERIOR DESIGNERS
The Old Power Station, Mortlake High Street
London SW14 8SN
T +44 (0) 20 3355 9699
www.scott-twine.co.uk

Issue
PLANNING
Preliminary / Planning / LBC / Tender / Construction / As Built

Project
41 HIGHGATE WEST HILL
LONDON N6

Title
ORANGERY: TYPICAL CAMERA DETAIL

Date	Scale
Oct 2014	1:10 @ A1
Drawn By	Checked By
	ST
Drawing Number	Revision
2225-06/03/05	-

© Scott & Twine LLP 2013