Note

This drawing is not to be scaled. Use figured dimensions only. All dimensions are to be checked on site and any discrepancies, errors or omissions are to be reported to the architect prior to commencement of works.

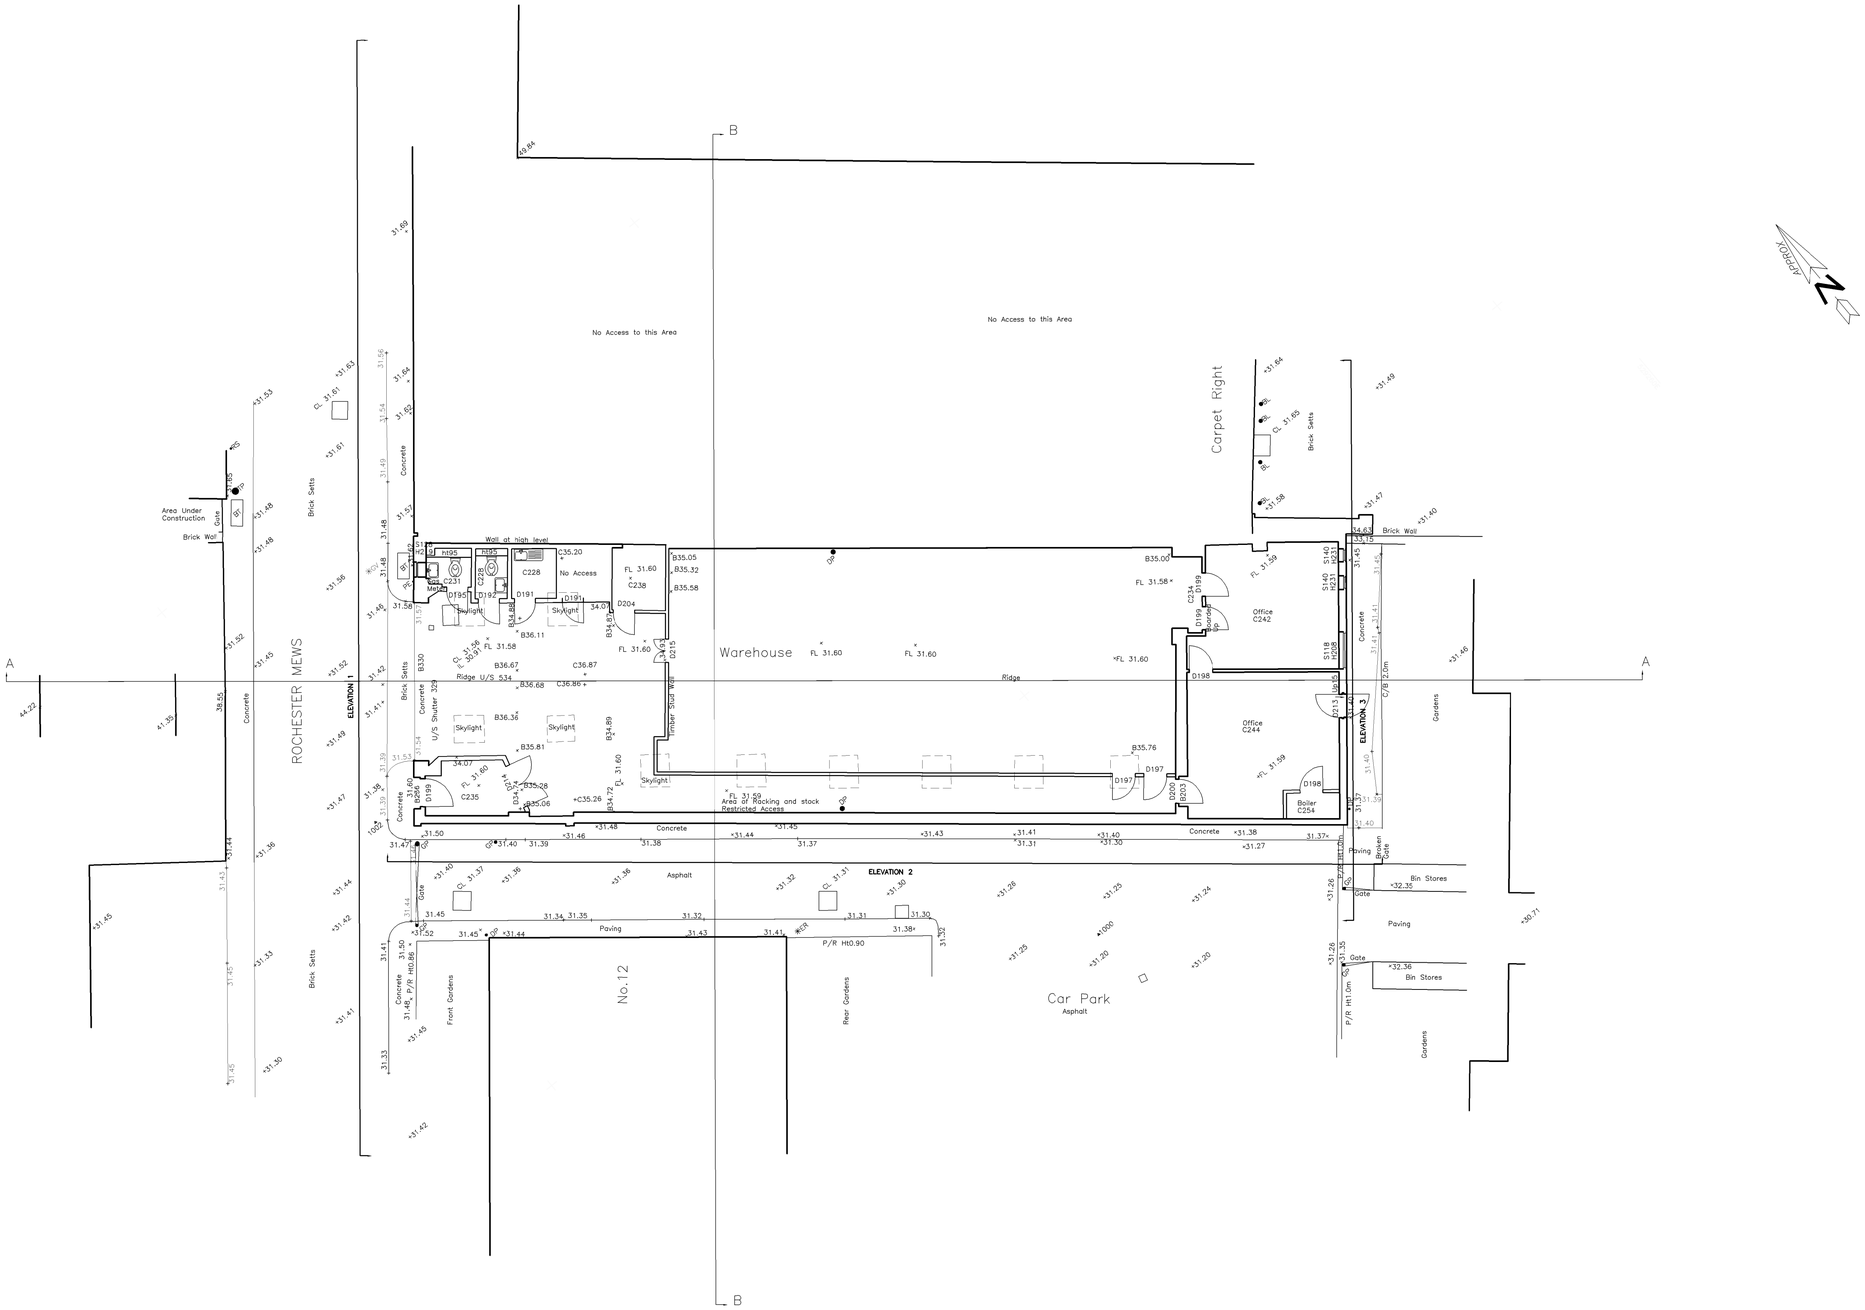

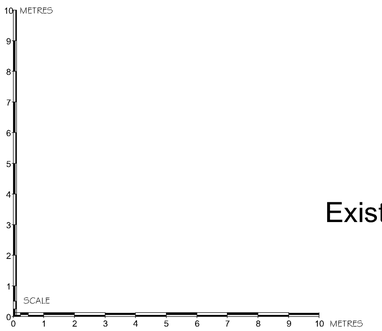

Existing Ground Floor Plan 1:100 @ A1

ALL DIMENSIONS APPROXIMATE

SCHEME DESIGN SUBJECT TO STRUCTURAL ENGINEER, & PLANNERS COMMENT

FOR PLANNING

BB PARTNERSHIP LTD
CHARTERED ARCHITECTS
THE TRAFALGAR . 17 REMINGTON STREET . LONDON N1 8DH
TEL . 020 7336 8555 FAX . 020 7336 8777
e-mail . architect@bbpartnership.co.uk

client	SPENCER ROSE	
project	16 ROCHESTER MEWS	
drawing	EXSITING GROUND FLOOR PLAN	
date 05 2014	scale 1:100 @ A1	drawn by st
drg.no. FES_005	rev.	

do not scale . check all dimensions on site ©

© 2010 BB PARTNERSHIP LIMITED
ALL RIGHTS RESERVED