P L A N N I N G

THESE DRAWINGS ARE FOR INFORMATION PURPOSES ONLY. DO NOT SCALE FROM THE DRAWINGS. ALL EXISTING DIMENSIONS TO BE CHECKED ON SITE PRIOR TO COMMENCEMENT OF WORKS OR MANUFACTURING OF COMPONENTS.

ANY DISCREPENCIES TO BE BROUGHT TO THE ATTENTION OF THE ARCHITECT - IF IN DOUBT, ASK.

THIS DRAWING IS THE COPYRIGHT (©) PROPERTY OF PAPER IGLOO LTD - NO COPYING OR DISTRIBUTION OF THIS DRAWING OR ANY PART THEREOF IS PERMITTED WITHOUT PRIOR WRITTEN PERMISSION.

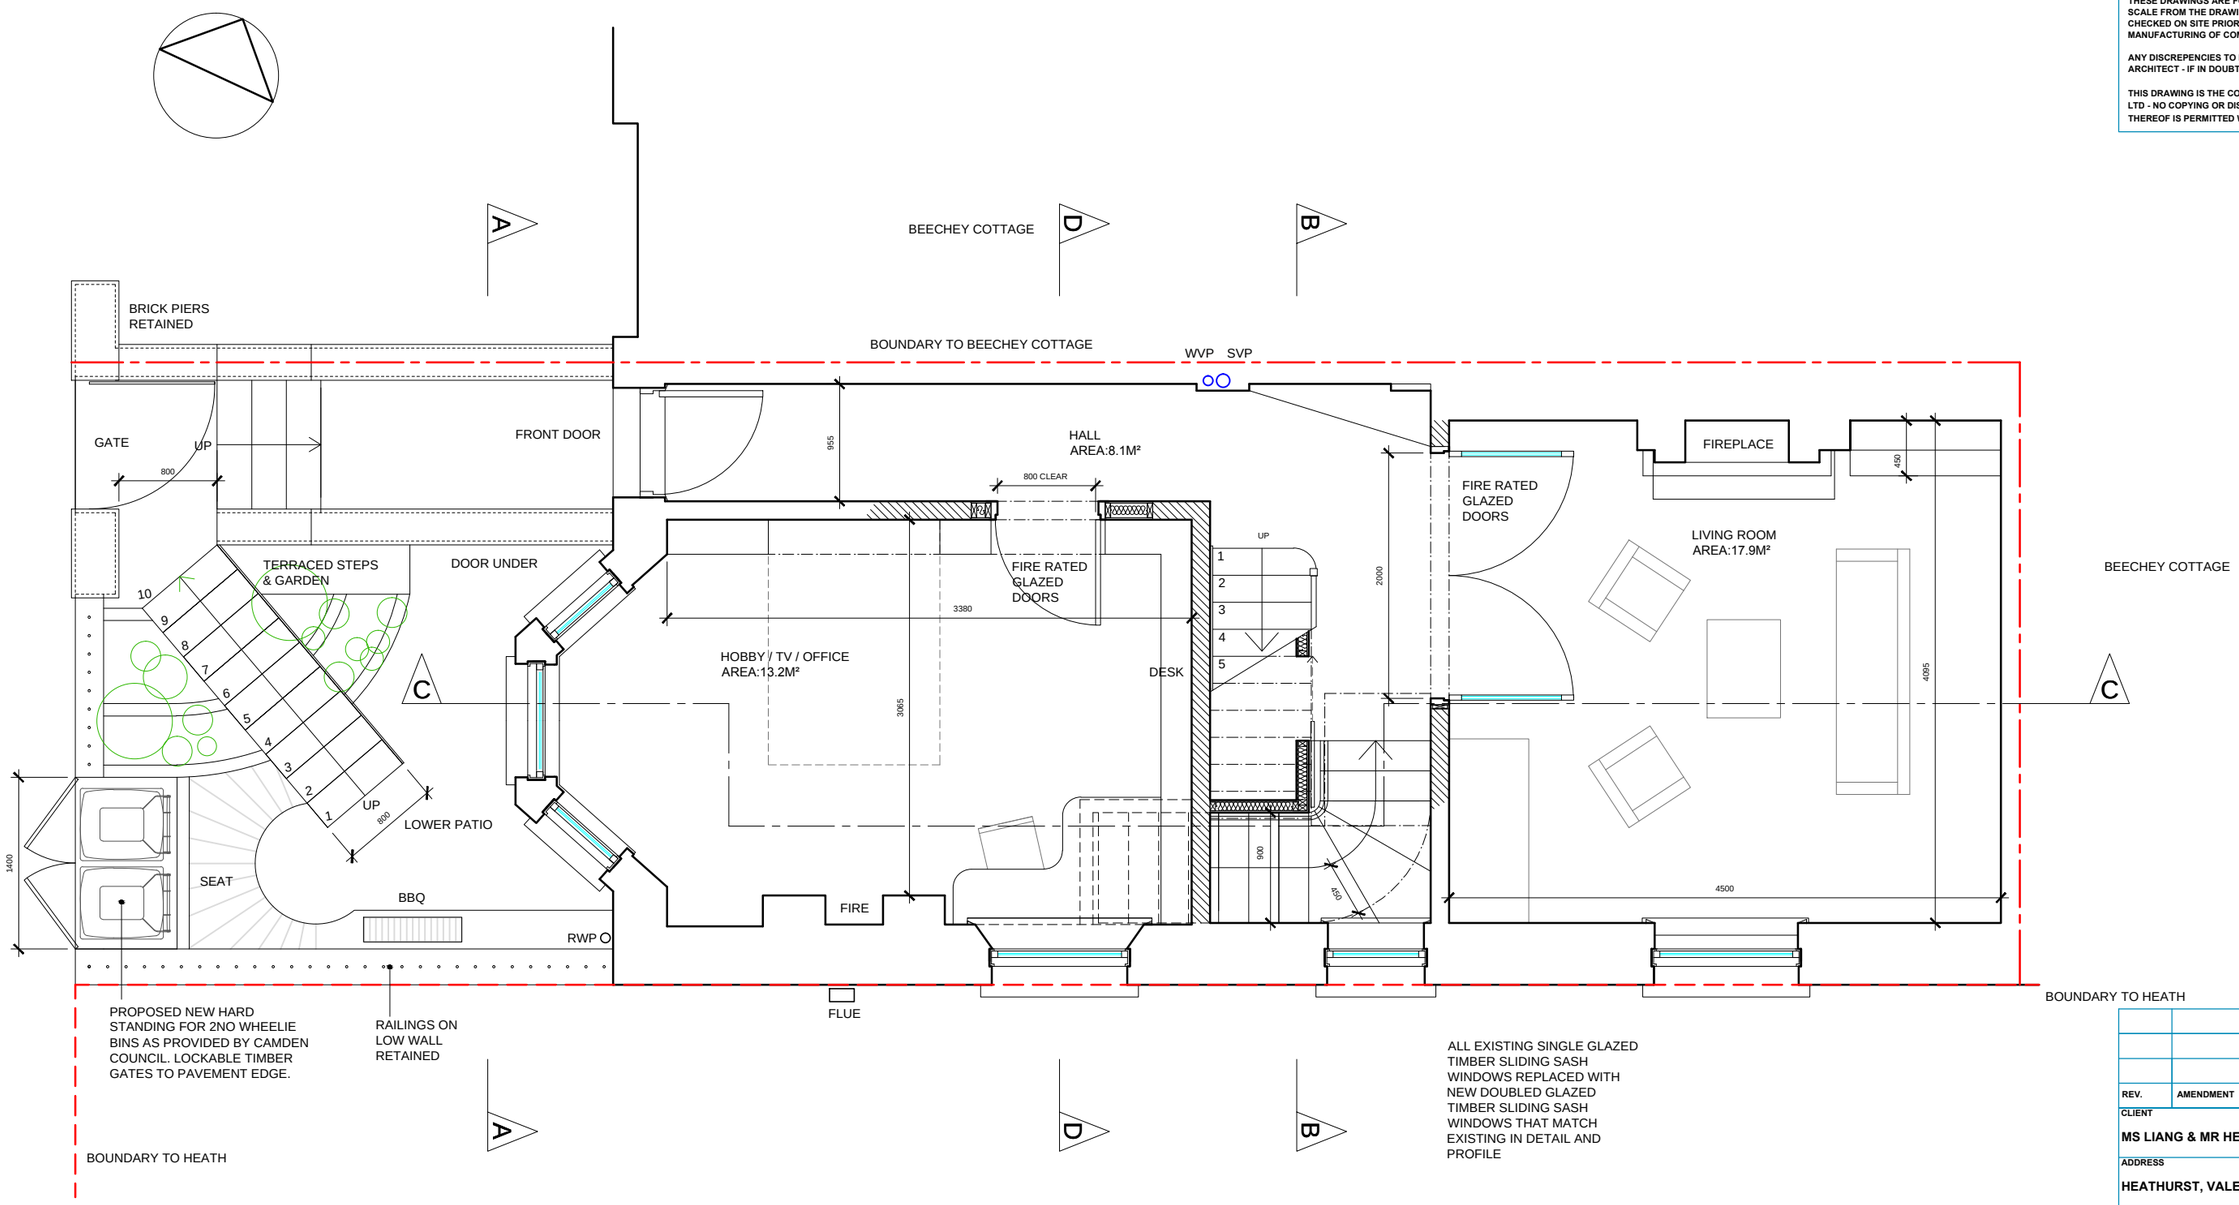

GROUND FLOOR PLAN

REV.	AMENDMENT	DATE

CLIENT	MS LIANG & MR HEESE
ADDRESS	HEATHURST, VALE OF HEALTH, LONDON, NW3 1AN
JOB DESCRIPTION	HOUSE ALTERATIONS
DRAWING TITLE	GROUND FLOOR PLAN AS PROPOSED

SCALE	DRAWN	SIZE
1:50	M. McCRAE	A3
JOB NO.	**DRAWING NO.**	**REVISION**
050	100	

paper igloo