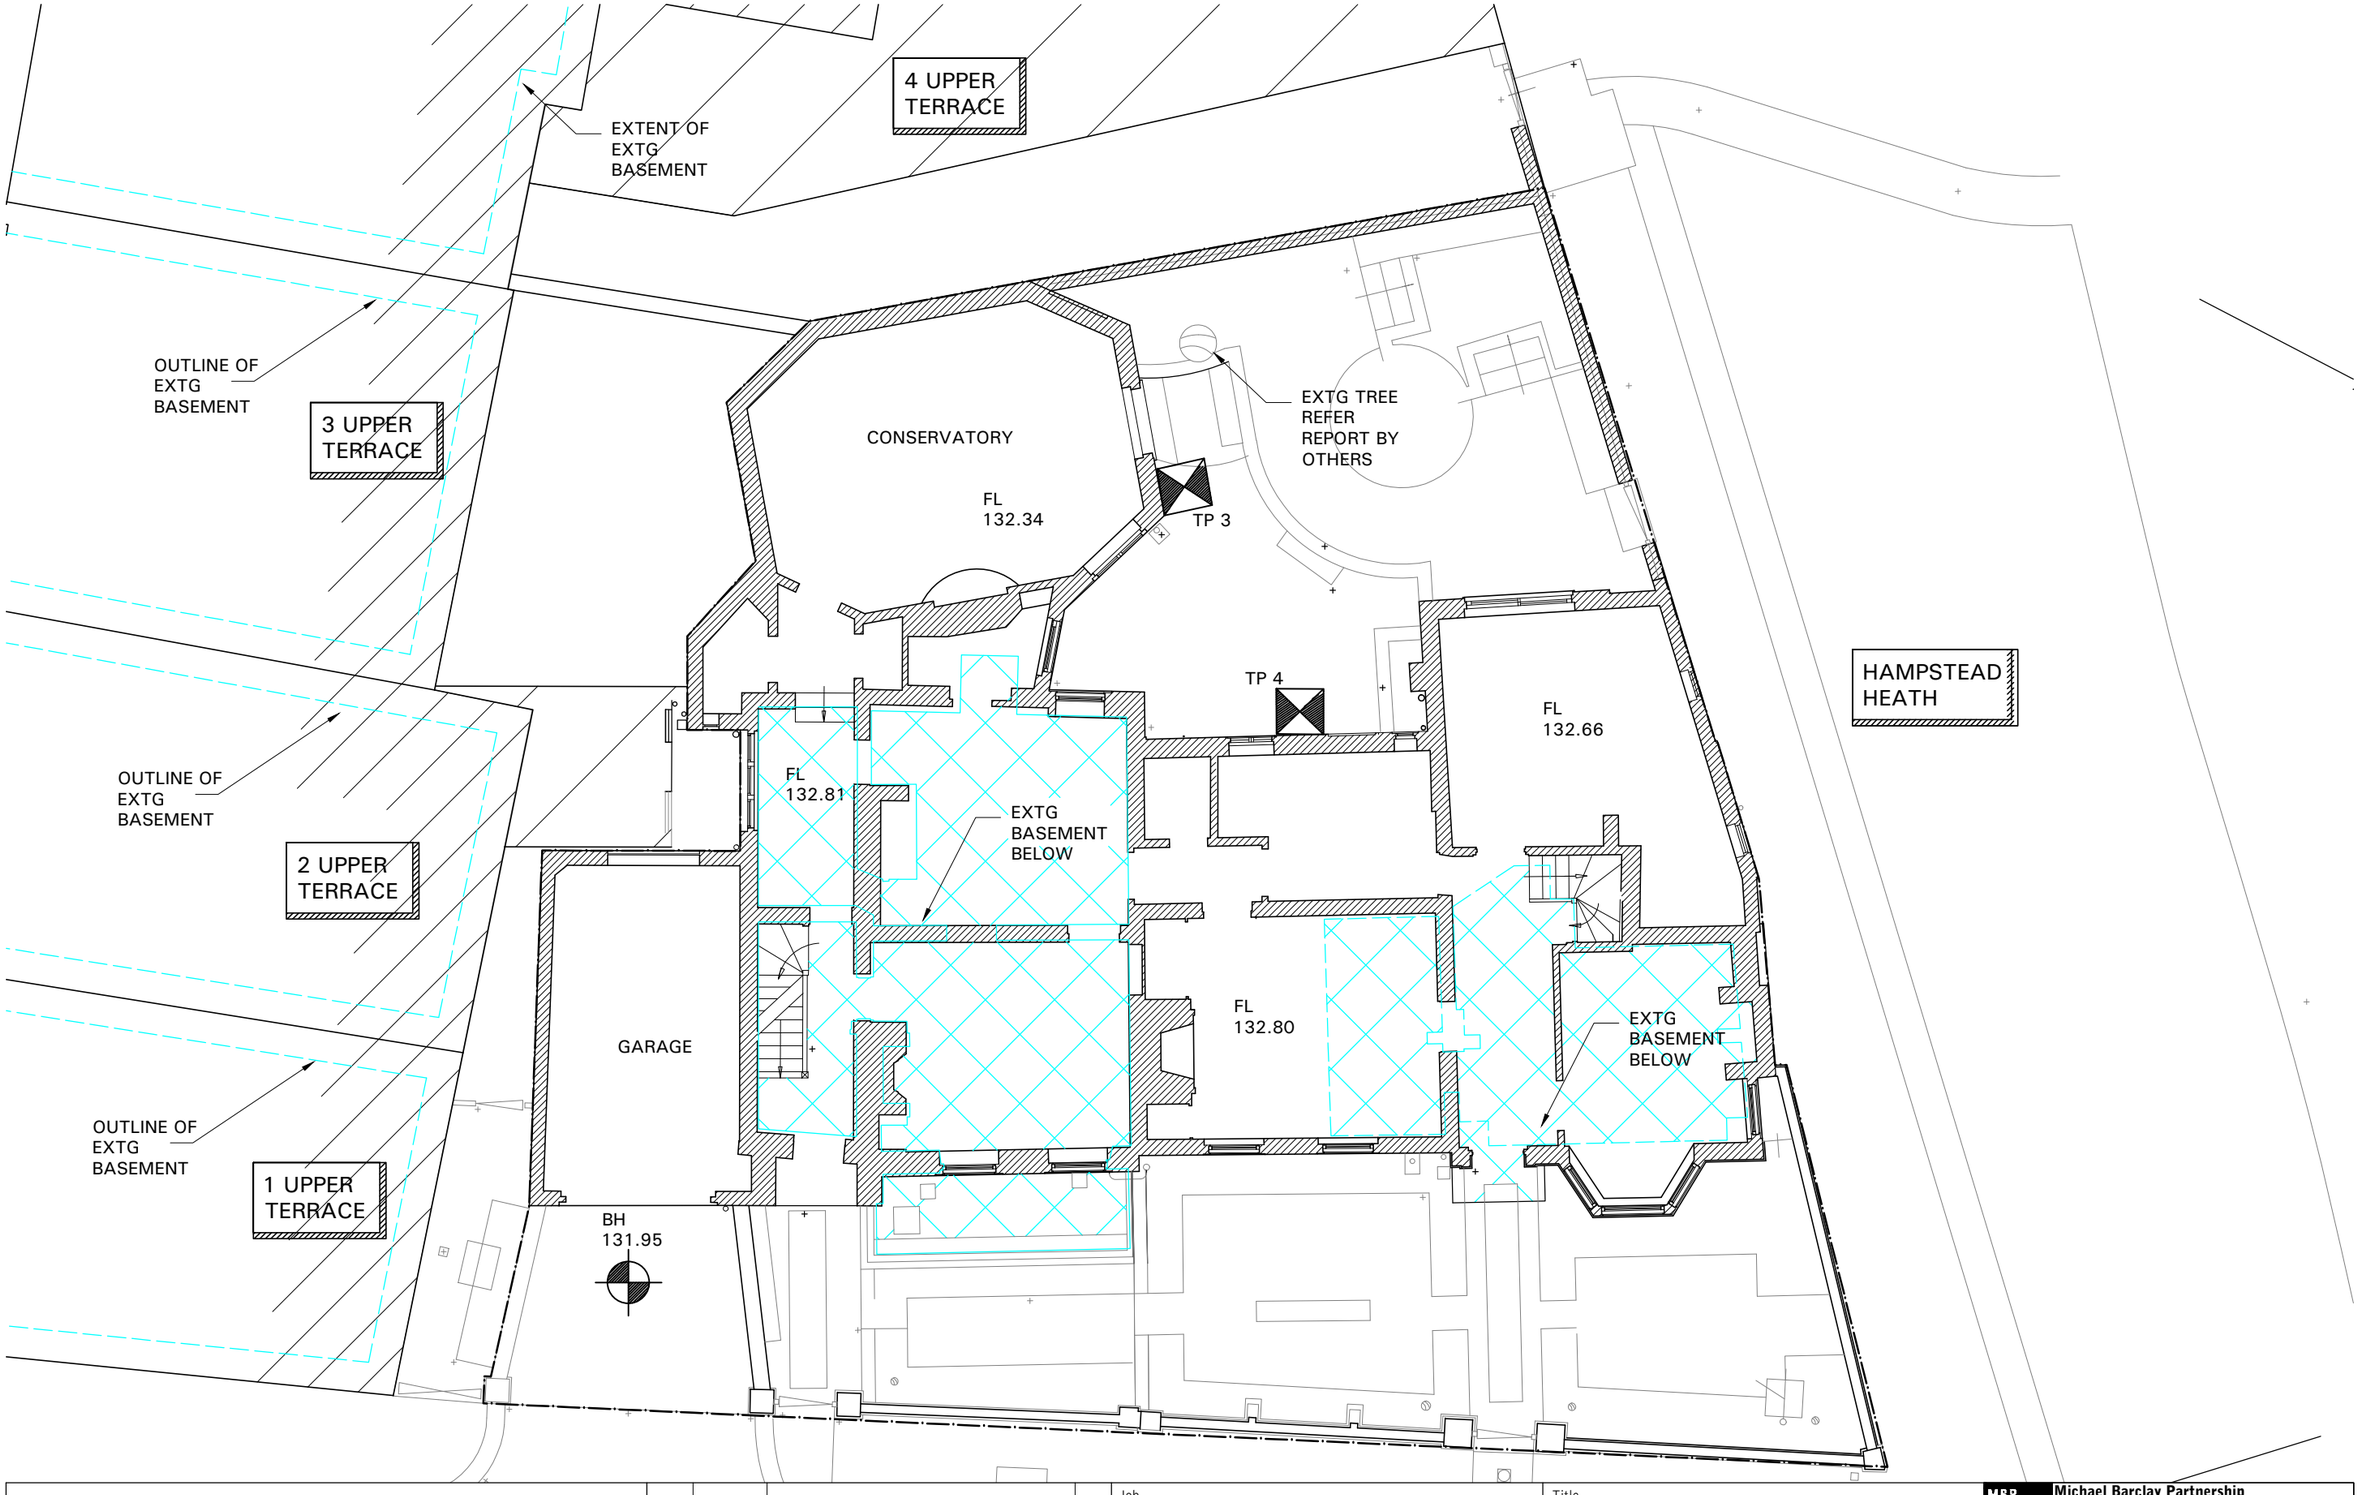

Rev	Date	Description	By
P1	FEB 15	PRELIMINARY ISSUE	??

Job
CAPO DI MONTE
WINDMILL HILL
LONDON NW3

Scale	Date	By	Checked
1:100@A3	FEB 15	AJB	-

Status
PRELIMINARY

Title
EXISTING GROUND FLOOR PLAN
ILLUSTRATING INVESTIGATIONS

Drawing Number	Revision
6036 / 301	P1

MBP Michael Barclay Partnership
consulting engineers
105-109 Strand
London WC2R 0AA
T 020 7240 1191 F 020 7240 2241
E london@mbp-uk.com
www.mbp-uk.com

Michael Barclay Partnership LLP is a Limited Liability Partnership registered in England and Wales - Reg No OC 325164 - Registered address 105-109 Strand London WC2R 0AA.
Copyright Michael Barclay Partnership LLP © All rights described in chapter IV of the Copyright Designs and Patents Act 1988 have been generally asserted.

F:\Projects\6000 - 6999\6036 - Capo Di Monte, Windmill Hill, London NW3 6RJ\11 Drawings\11.3 MBP\AutoCAD\capo.dwg USER: Julian Birch FILE SIZE = 2.59