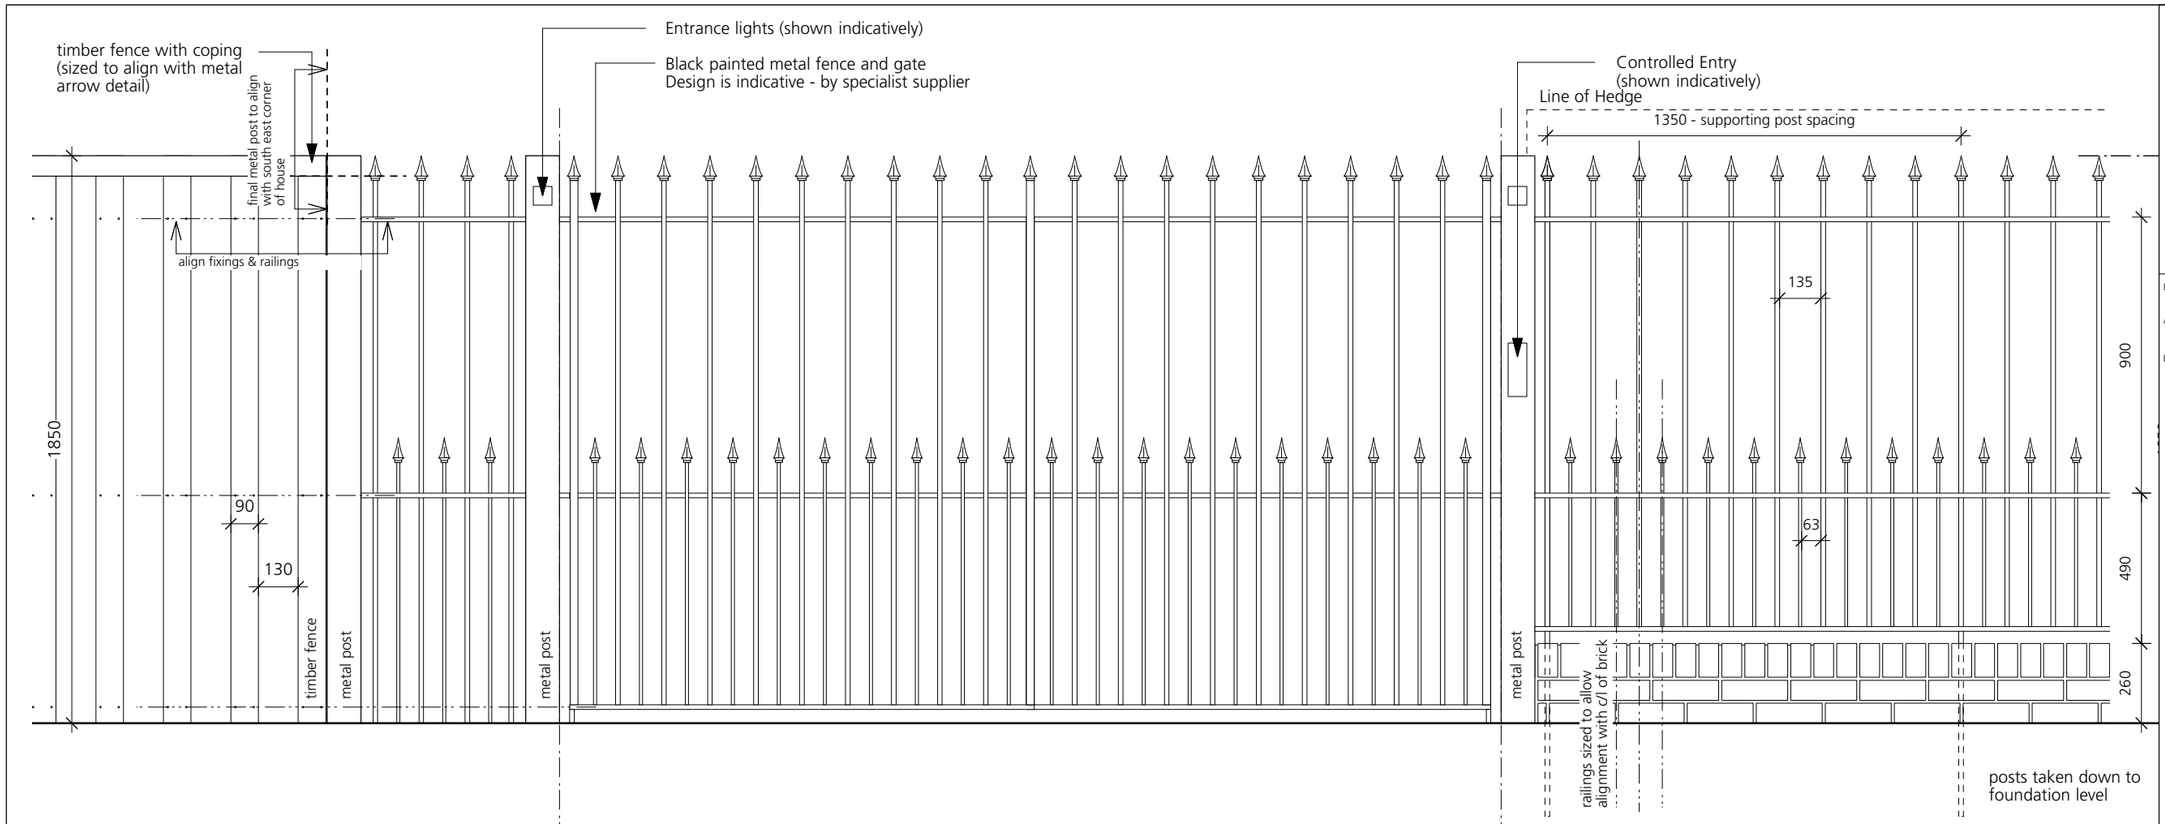

SOUTH EASTERN BOUNDARY
(along rear garden)

GATE
(to east and north entrances)

NORTH EASTEN AND NORTH BOUNDARY

9399/1 _ ELEVATIONS

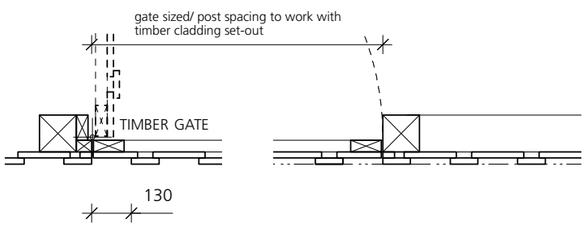

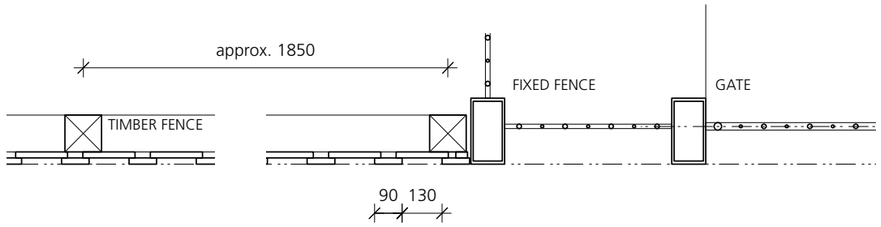

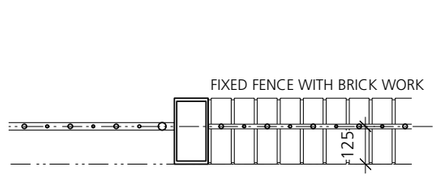

9399/2 _ PLAN_TYPICAL JUNCTIONS

Timber Fence Specification:
- Species: English Sweet Chestnut.
- Profile: Square Edged.
- Finished face dimension (overall width): 90/ 170mm (to suit 130mm dim as drawn).
- Finished thickness: 22mm
- Finished front face (external) rough sawn
- All boards pre drilled and fixed with stainless steel annular ring nails
- Boards to be supplied in full lengths
- coping sized as shown with fall back to garden

Treatment:
- Boards kiln dried to a moisture content of 16% before delivered to site
- Site applied 3no. coats of sikkens cetol HLS G9.05.67.T (each side)
- End grain sealent to prevent tanin leaching

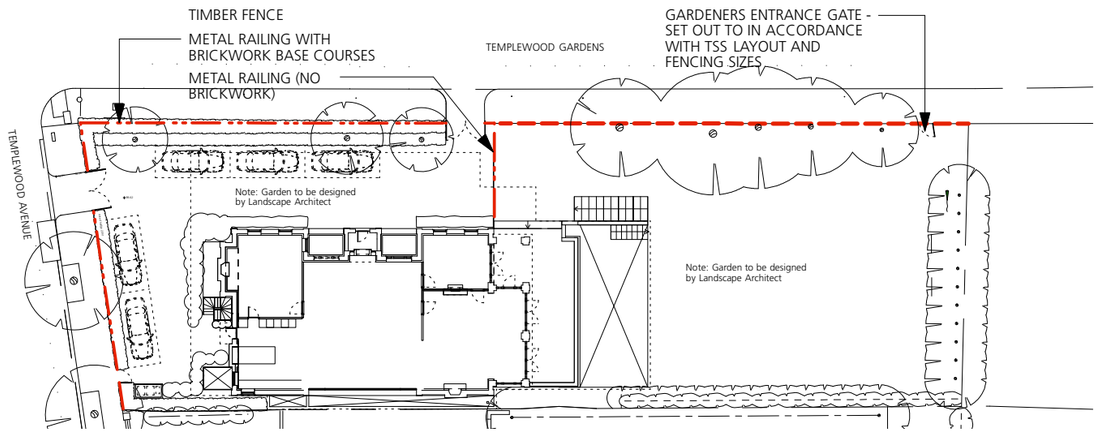

9399/3 _ Boundary Layout

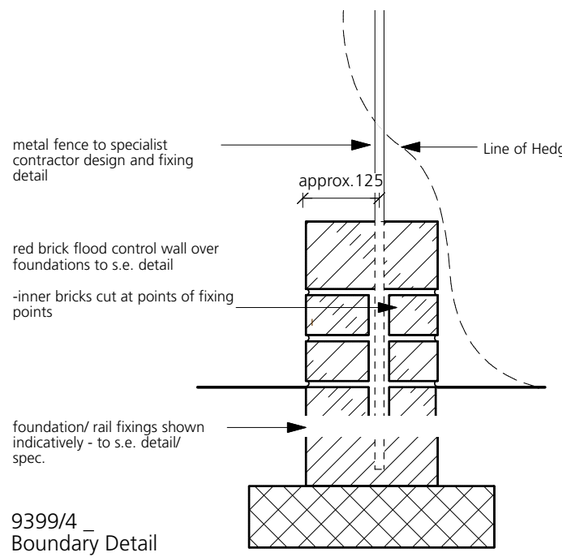

9399/4 _
Boundary Detail

NOTES

All dimensions are from structure to structure unless indicated otherwise.

Elements of structure and services are indicated for coordination purposes only. For full structural and services layouts refer to Structural and Services Engineers' drawings.

Do not scale directly from the drawing. All dimensions to be checked on site prior to construction or fabrication of any elements.

Any discrepancies between figured dimensions to be reported to the architect for clarification prior to commencing work.

For legend see signature sheet 112_C02B_001.

© Copyright Reserved

Rev	Date Comments
A	01_12_14 Metal fence extended alongside south eastern boundary
B	11_02_15 Metal fence updated and timber fence detail/ spec. added

TONY FRETTON ARCHITECTS

Tony Fretton Architects Ltd
Highgate Studios, 53-79 Highgate Road, London NW5 1TL
T: +44 (0)20 7284 2000 F: +44 (0)20 3227 1055
www.tonyfretton.com mail@tonyfretton.com

Job No:	251
Project:	Templewood Avenue
Drawing title:	Boundary Wall/ fence
Scale:	1:20 @ A3
Origination Date:	November, 2014
Status:	Stage F
Drawing No :	251_F_9399
Rev	B