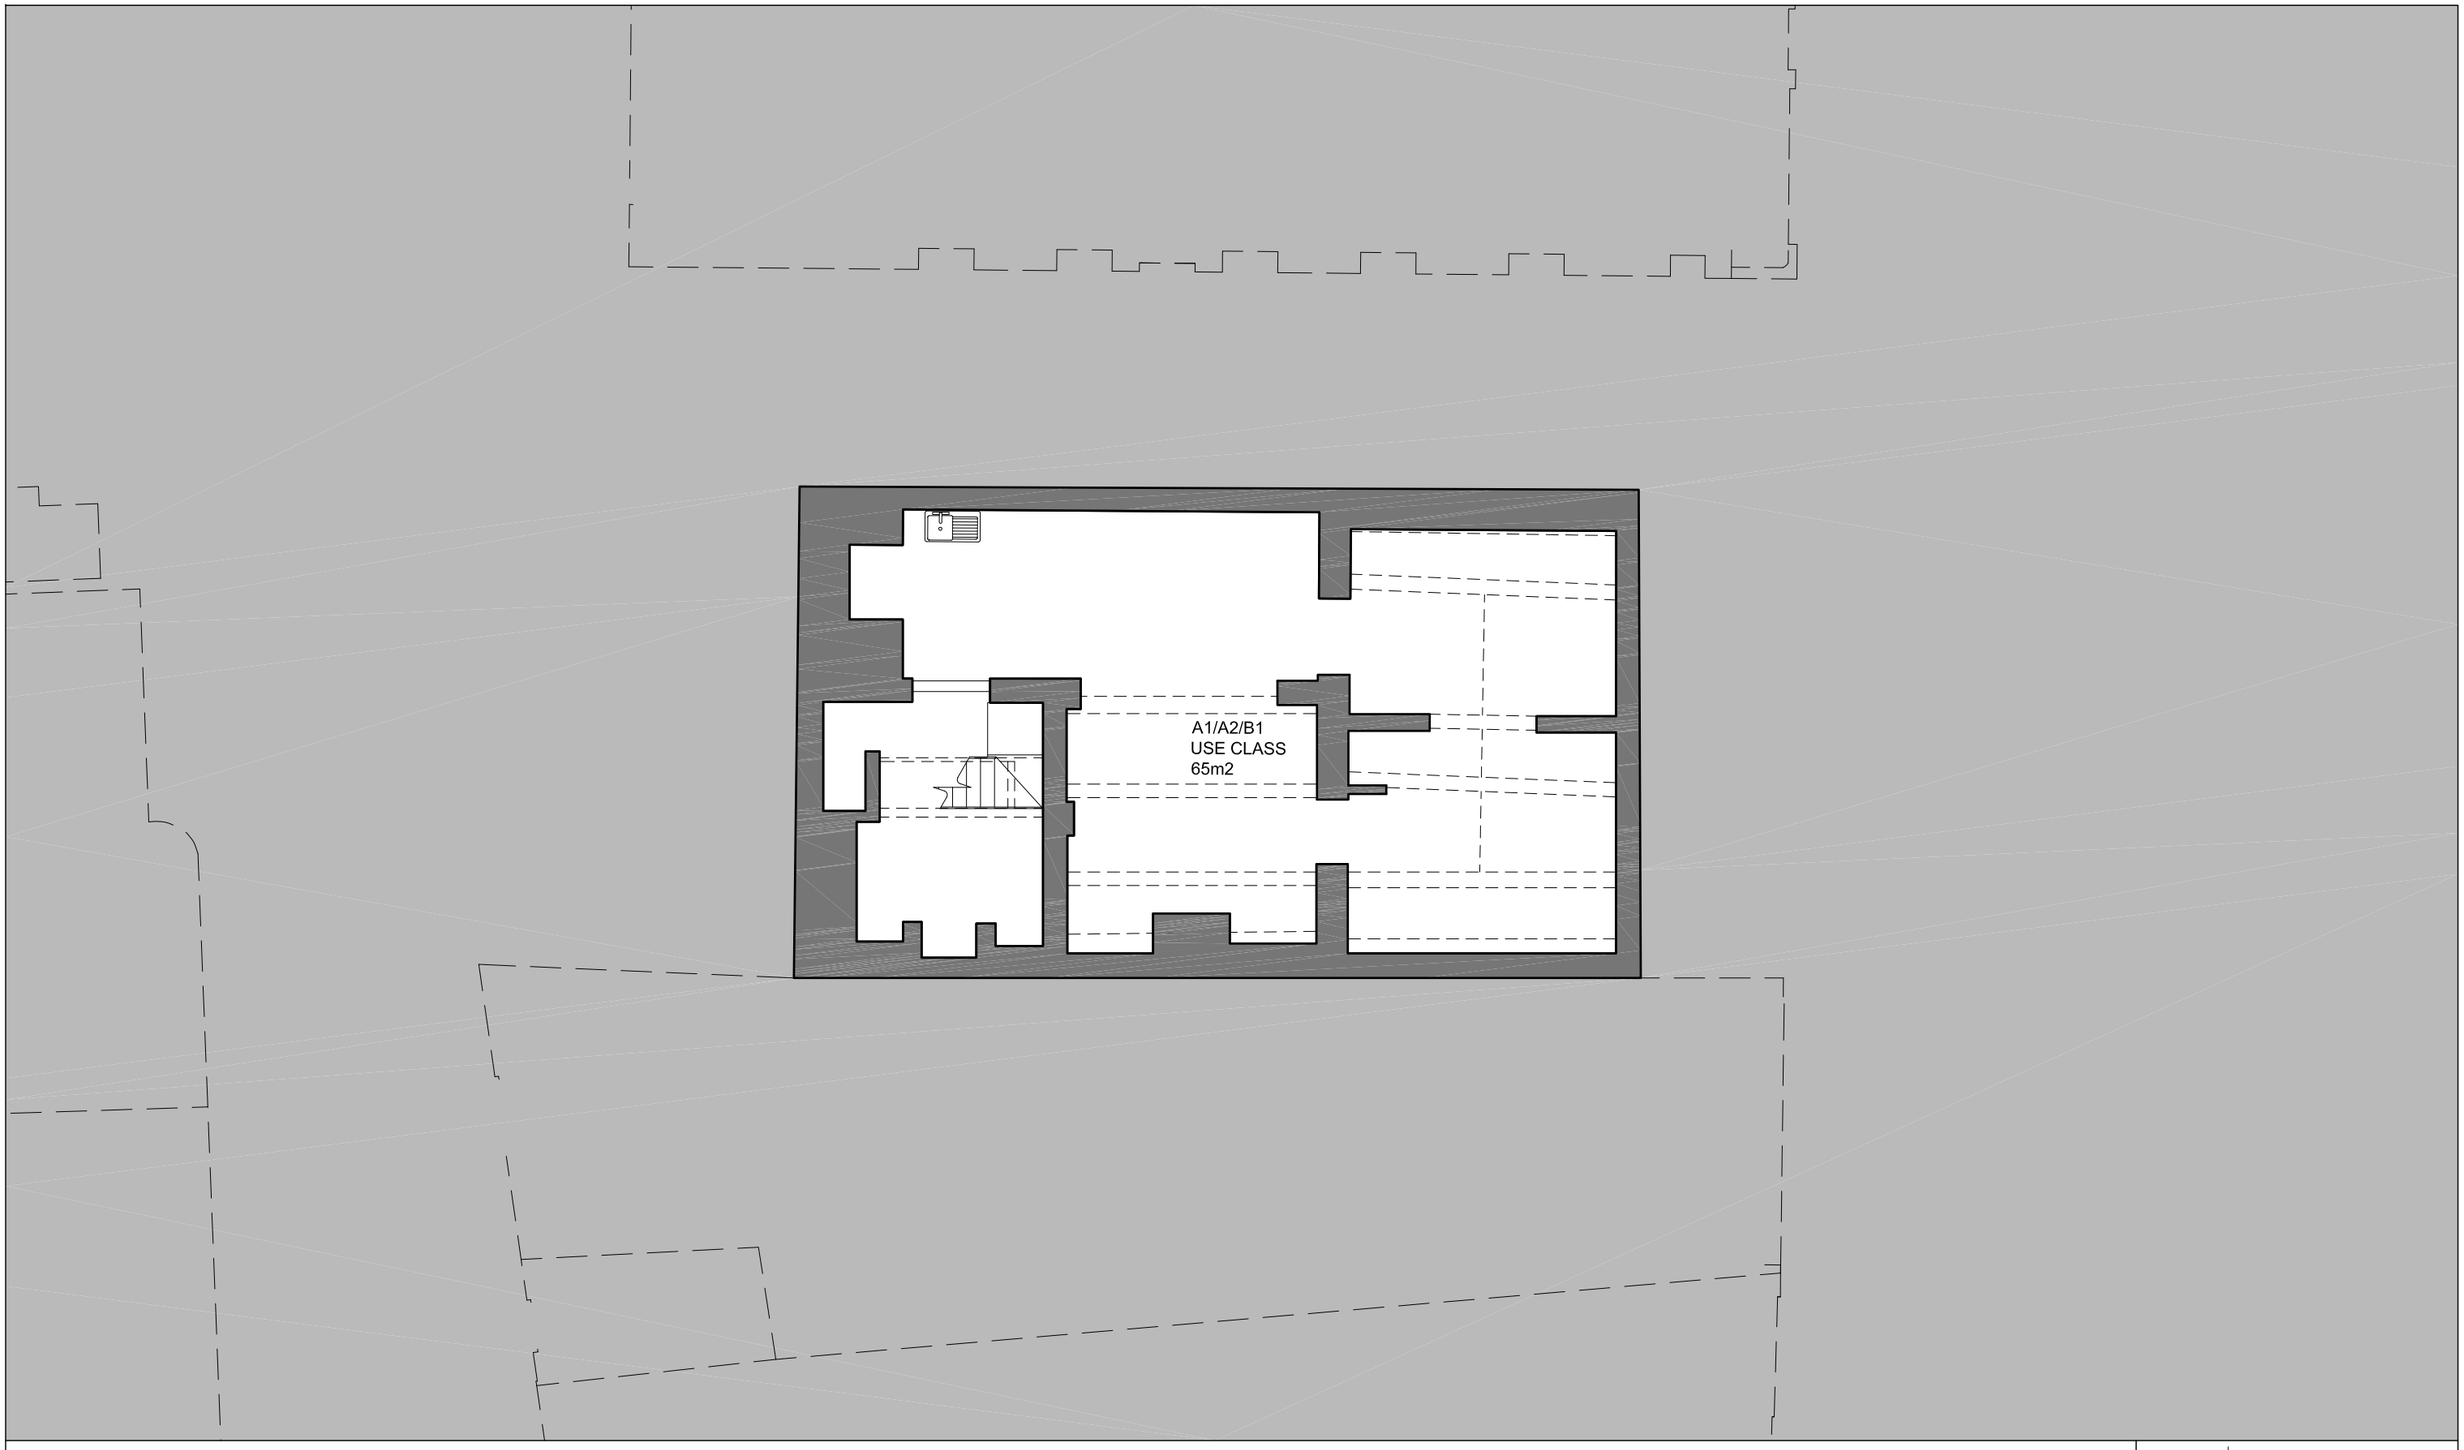

NOTES:

- Drawing based upon the formal survey Information Issue d by GREENHATCH Surveys Ltd and dated January 2015
- Information to read in conjunction with Structural Engineer and MEP Engineer package information
- All levels indicated as height above Ordinance Survey Datum taken from survey. To be confirmed.
- All dimensions subject to a tolerance of +/-5mm.

N

0 1m 2m 5m 10m

DATE	REVISIONS
02.03.2015	PL01 FOR PERMITTED DEVELOPMENT

Do not scale from this drawing
All dimensions to be confirmed on site
Information contained within this drawing is the sole copyright of EMRYS Architects Ltd and is not to be reproduced without permission
EMRYS Architects are to be notified immediately of any discrepancies

EMRYS
CAP House | 9-12 Long Lane | London | EC1A 9HA
mail@emrysarchitects.com
www.emrysarchitects.com T : 020 7726 5060

JOB NO.	1502	CLIENT	GMS
TITLE	259-263 Kentish Town Road NW5		
DWG	EXISTING PLANS BASEMENT PLAN		
DRAWN	CT	DATE 02.03.2015	SCALE @ A3 1/100
CHECKED	GE	STATUS FOR PD	REV PL01
DWG NO.	1502-0100-AP-102		

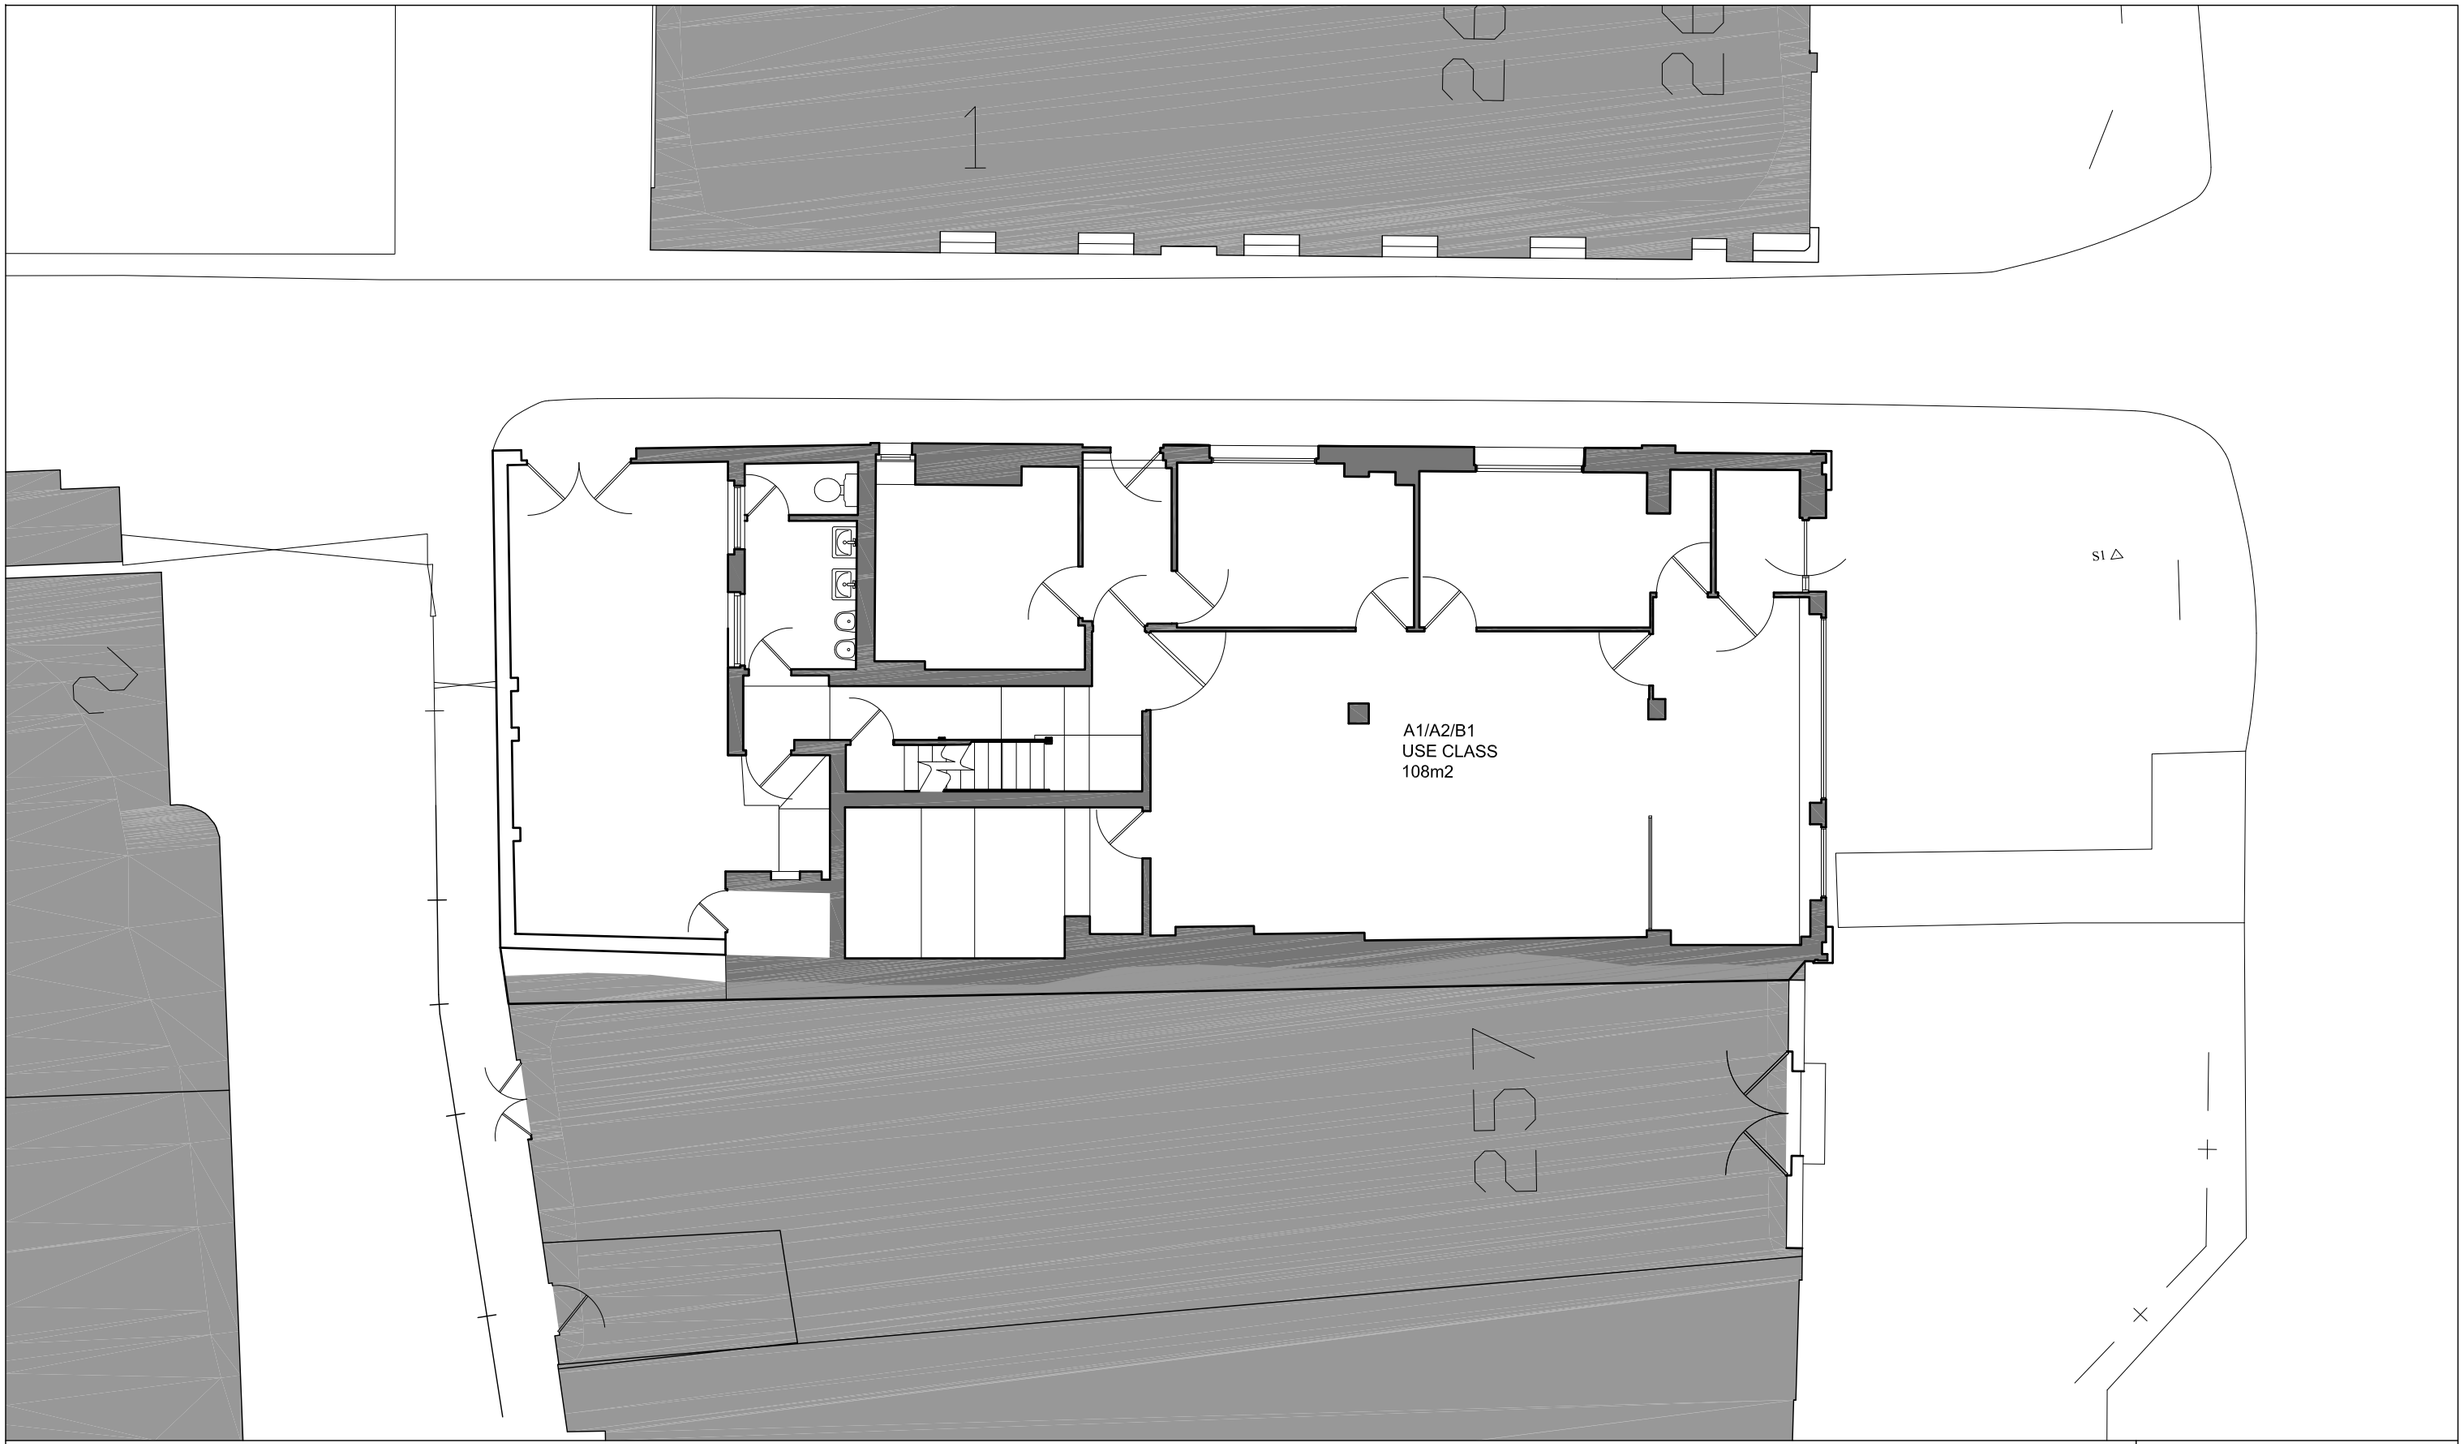

NOTES:

- Drawing based upon the formal survey Information Issue d by GREENHATCH Surveys Ltd and dated January 2015
- Information to read in conjunction with Structural Engineer and MEP Engineer package information
- All levels indicated as height above Ordinance Survey Datum taken from survey. To be confirmed.
- All dimensions subject to a tolerance of +/-5mm.

N

0 1m 2m 5m 10m

DATE	REVISIONS
02.03.2015	PL01 FOR PERMITTED DEVELOPMENT

Do not scale from this drawing
All dimensions to be confirmed on site
Information contained within this drawing is the sole copyright of EMRYS Architects Ltd and is not to be reproduced without permission
EMRYS Architects are to be notified immediately of any discrepancies

EMRYS
CAP House | 9-12 Long Lane | London | EC1A 9HA
mail@emrysarchitects.com
www.emrysarchitects.com T : 020 7726 5060

JOB NO.	1502	CLIENT	GMS
TITLE	259-263 Kentish Town Road NW5		
DWG	EXISTING PLANS GROUND FLOOR PLAN		
DRAWN	CT	DATE	02.03.2015
SCALE @ A0	1/100		
CHECKED	GE	STATUS	FOR PD
REV	PL01		
DWG NO.	1502-0100-AP-103		

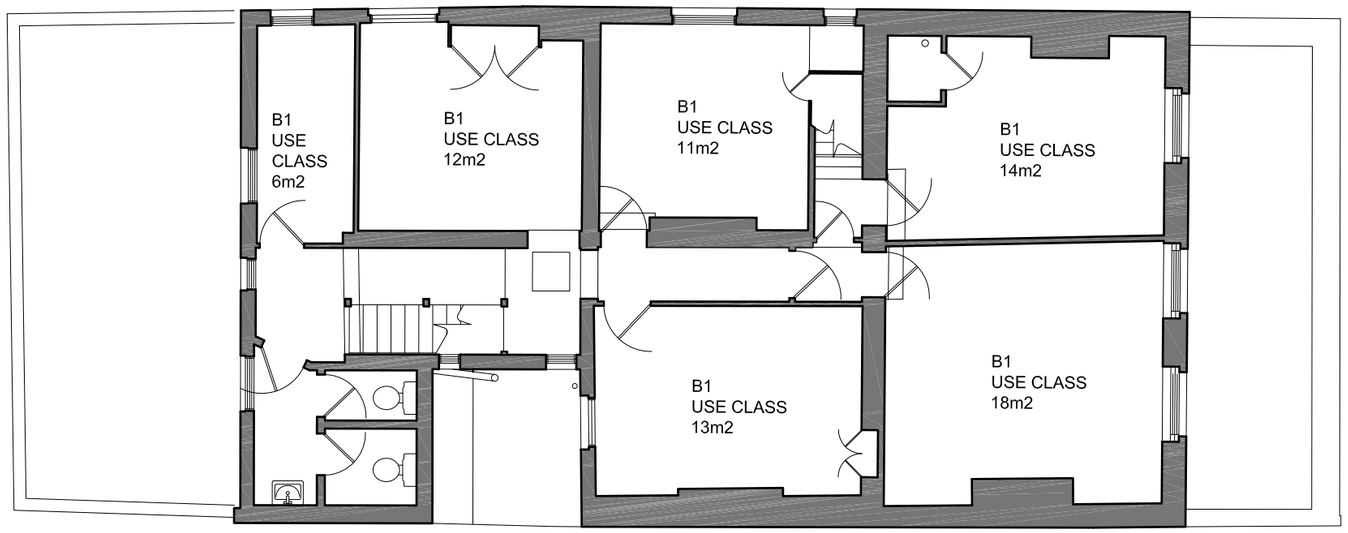

NOTES:

- Drawing based upon the formal survey Information Issued by GREENHATCH Surveys Ltd and dated January 2015
- Information to read in conjunction with Structural Engineer and MEP Engineer package information
- All levels indicated as height above Ordinance Survey Datum taken from survey. To be confirmed.
- All dimensions subject to a tolerance of +/-5mm.

N

0 1m 2m 5m 10m

DATE	REVISIONS
02.03.2015	PL01 FOR PERMITTED DEVELOPMENT

Do not scale from this drawing
All dimensions to be confirmed on site
Information contained within this drawing is the sole copyright of EMRYS Architects Ltd and is not to be reproduced without permission
EMRYS Architects are to be notified immediately of any discrepancies

EMRYS
CAP House | 9-12 Long Lane | London | EC1A 9HA
mail@emrysarchitects.com
www.emrysarchitects.com T : 020 7726 5060

JOB NO.	1502	CLIENT	GMS
TITLE	259-263 Kentish Town Road NW5		
DWG	EXISTING PLANS FIRST FLOOR PLAN		
DRAWN	CT	DATE 02.03.2015	SCALE @ A0 1/100
CHECKED	GE	STATUS FOR PD	REV PL01
DWG NO.	1502-0100-AP-104		

NOTES:

- Drawing based upon the formal survey Information Issued by GREENHATCH Surveys Ltd and dated January 2015
- Information to read in conjunction with Structural Engineer and MEP Engineer package information
- All levels indicated as height above Ordinance Survey Datum taken from survey. To be confirmed.
- All dimensions subject to a tolerance of +/-5mm.

N

0 1m 2m 5m 10m

DATE	REVISIONS
02.03.2015	PL01 FOR PERMITTED DEVELOPMENT

Do not scale from this drawing
All dimensions to be confirmed on site
Information contained within this drawing is the sole copyright of EMRYS Architects Ltd and is not to be reproduced without permission
EMRYS Architects are to be notified immediately of any discrepancies

EMRYS
CAP House | 9-12 Long Lane | London | EC1A 9HA
mail@emrysarchitects.com
www.emrysarchitects.com T : 020 7726 5060

JOB NO.	1502	CLIENT	GMS
TITLE	259-263 Kentish Town Road NW5		
DWG	EXISTING PLANS SECOND FLOOR PLAN		
DRAWN	CT	DATE 02.03.2015	SCALE @ A3 1/100
CHECKED	GE	STATUS FOR PD	REV PL01
DWG NO.	1502-0100-AP-105		

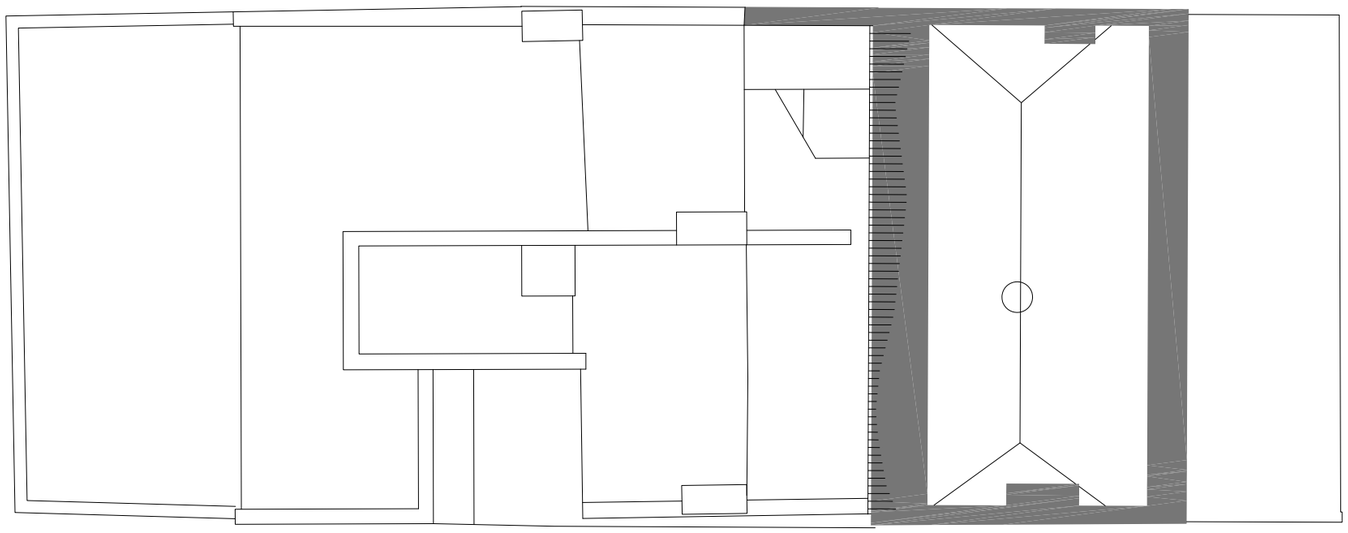

NOTES:

- Drawing based upon the formal survey Information Issue d by GREENHATCH Surveys Ltd and dated January 2015
- Information to read in conjunction with Structural Engineer and MEP Engineer package information
- All levels indicated as height above Ordinance Survey Datum taken from survey. To be confirmed.
- All dimensions subject to a tolerance of +/-5mm.

N

0 1m 2m 5m 10m

DATE	REVISIONS
02.03.2015	PL01 FOR PERMITTED DEVELOPMENT

Do not scale from this drawing
All dimensions to be confirmed on site
Information contained within this drawing is the sole copyright of EMRYS Architects Ltd and is not to be reproduced without permission
EMRYS Architects are to be notified immediately of any discrepancies

EMRYS
CAP House | 9-12 Long Lane | London | EC1A 9HA
mail@emrysarchitects.com
www.emrysarchitects.com T : 020 7726 5060

JOB NO. 1502 CLIENT GMS

TITLE 259-263 Kentish Town Road
NW5

DWG EXISTING PLANS
LOFT PLAN

DRAWN CT DATE 02.03.2015 SCALE @ A3 1/100

CHECKED GE STATUS FOR PD REV PL01

DWG NO. 1502-0100-AP-106

NOTES:

- Drawing based upon the formal survey Information Issue d by GREENHATCH Surveys Ltd and dated January 2015
- Information to read in conjunction with Structural Engineer and MEP Engineer package information
- All levels indicated as height above Ordinance Survey Datum taken from survey. To be confirmed.
- All dimensions subject to a tolerance of +/-5mm.

N

0 1m 2m 5m 10m

DATE	REVISIONS
02.03.2015	PL01 FOR PERMITTED DEVELOPMENT

Do not scale from this drawing
All dimensions to be confirmed on site
Information contained within this drawing is the sole copyright of EMRYS Architects Ltd and is not to be reproduced without permission
EMRYS Architects are to be notified immediately of any discrepancies

EMRYS
CAP House | 9-12 Long Lane | London | EC1A 9HA
mail@emrysarchitects.com
www.emrysarchitects.com T : 020 7726 5060

JOB NO. 1502 CLIENT GMS

TITLE 259-263 Kentish Town Road NW5

DWG EXISTING PLANS ROOF PLAN

DRAWN CT DATE 02.03.2015 SCALE @ A3 1/100

CHECKED GE STATUS FOR PD REV PL01

DWG NO. 1502-0100-AP-107

Datum Level: 30.00m
Elevation 1.

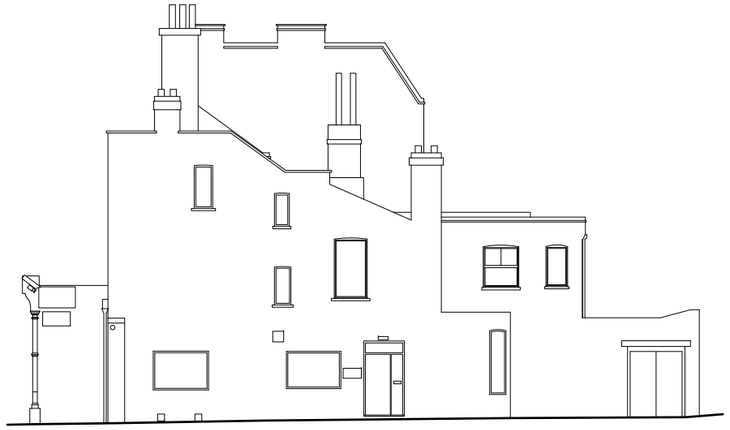

Datum Level: 30.00m
Elevation 2.

Datum Level: 30.00m
Elevation 3.

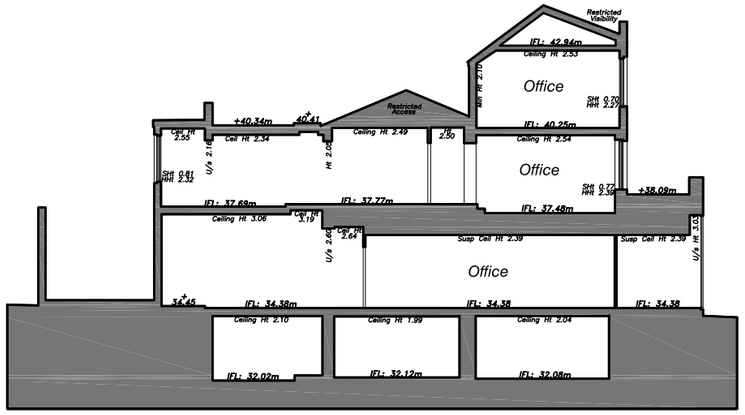

Datum Level: 30.00m
Section 1.

0 1m 2m 5m 10m 20m

NOTES:

- Drawing based upon the formal survey information issued by GREENHATCH Surveys Ltd and dated January 2015
- Information to read in conjunction with Structural Engineer and MEP Engineer package information
- All levels indicated as height above Ordinance Survey Datum taken from survey. To be confirmed.
- All dimensions subject to a tolerance of +/-5mm.

DATE	REVISIONS
02.03.2015	PL01 FOR PERMITTED DEVELOPMENT

Do not scale from this drawing
All dimensions to be confirmed on site
Information contained within this drawing is the sole copyright of EMRYS Architects Ltd and is not to be reproduced without permission
EMRYS Architects are to be notified immediately of any discrepancies

EMRYS
CAP House | 9-12 Long Lane | London | EC1A 9HA
mail@emrysarchitects.com
www.emrysarchitects.com T : 020 7726 5060

JOB NO. 1502 CLIENT GMS

TITLE 259-263 Kentish Town Road NW5

DWG Existing Sections and Elevations

DRAWN CT DATE 02.03.2015 SCALE @ A3 1/200

CHECKED GE STATUS FOR PD REV PL01

DWG NO. 1502-0100-AP-108