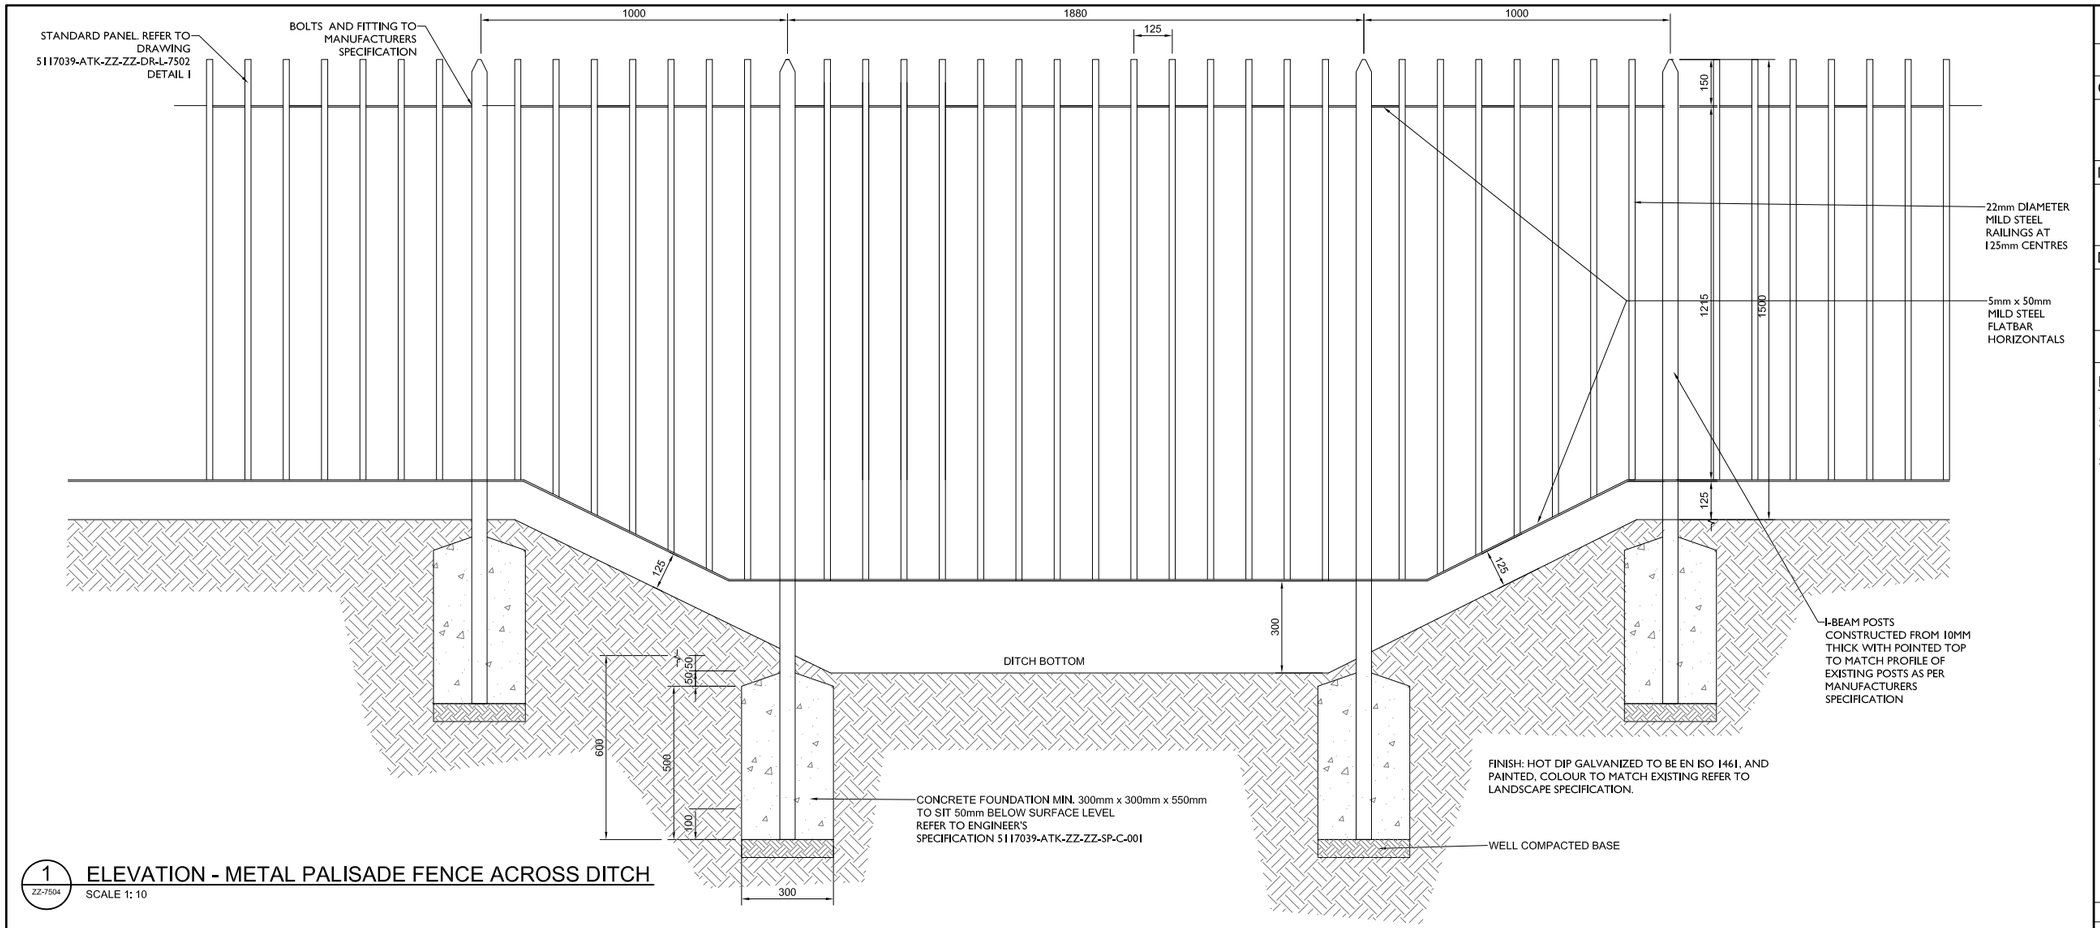

1 ZZ-7504 ELEVATION - METAL PALISADE FENCE ACROSS DITCH

SCALE 1: 10

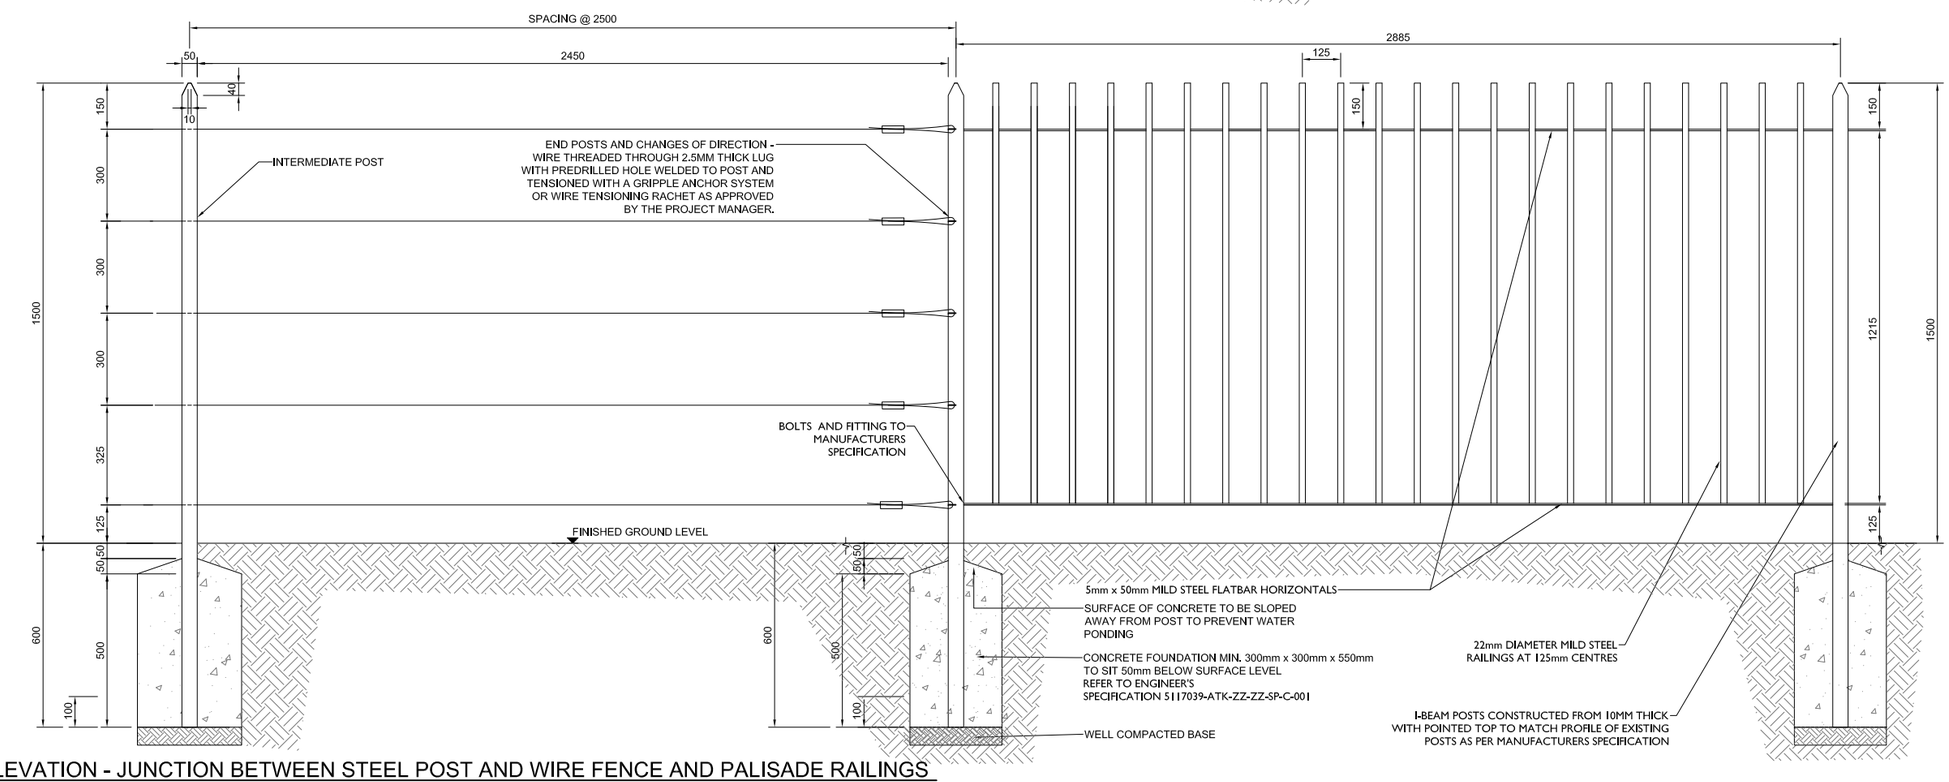

2 ZZ-7504 ELEVATION - JUNCTION BETWEEN STEEL POST AND WIRE FENCE AND PALISADE RAILINGS

SCALE 1: 10

SAFETY, HEALTH AND ENVIRONMENTAL INFORMATION

In addition to the hazards/risks normally associated with the types of work detailed on this drawing, note the following:

CONSTRUCTION

MAINTENANCE/CLEANING

DECOmmISSIONING/DEMOLITION

It is assumed that all works will be carried out by a competent contractor working, where appropriate, to an approved method statement

NOTES

1. ALL DIMENSIONS ARE IN MILLIMETRES.
2. EXCAVATION TO BE EXTENDED TO SOUND MATERIAL IF DIRECTED BY THE ENGINEER TO BE BACKFILLED WITH TYPE 1 SUB-BASE MATERIAL.
3. HERBICIDE SUITABLE FOR USE NEXT TO WATERWAYS TO BE APPLIED EVENLY ON FORMATION AREAS OF PAVED AREAS. IT SHALL BE NON-POISONOUS TO HUMAN BEINGS, ANIMALS AND INSECTS.

Rev.	Date	Description	By	Chk'd	App'd
C1	20/02/2015	FOR CONSTRUCTION	IF	AW	LB

Drawing Status: FOR CONSTRUCTION

Suitability: A

ATKINS
Woodcote Grove
Ashley Road
Epsom
Surrey
KT18 5BW
Tel: +44 (0)1372 726140
Fax: +44 (0)1372 740055
www.atkinsglobal.com

Copyright © Atkins Limited (2013)

Client: City of London Corporation

Project Title: HAMPSTEAD HEATH PONDS PROJECT

Drawing Title: HARD LANDSCAPE DETAILS POST AND WIRE FENCE DETAILS

Scale	Designed	Drawn	Checked	Authorised
1:10	AW	MS	AW	LB
Original Size	Date	Date	Date	Date
A1	20/02/2015	20/02/2015	20/02/2015	20/02/2015

Drawing Number: 5117039-ATK-ZZ-ZZ-DR-L-7507

Revision: C1