© McDowell+Benedetti

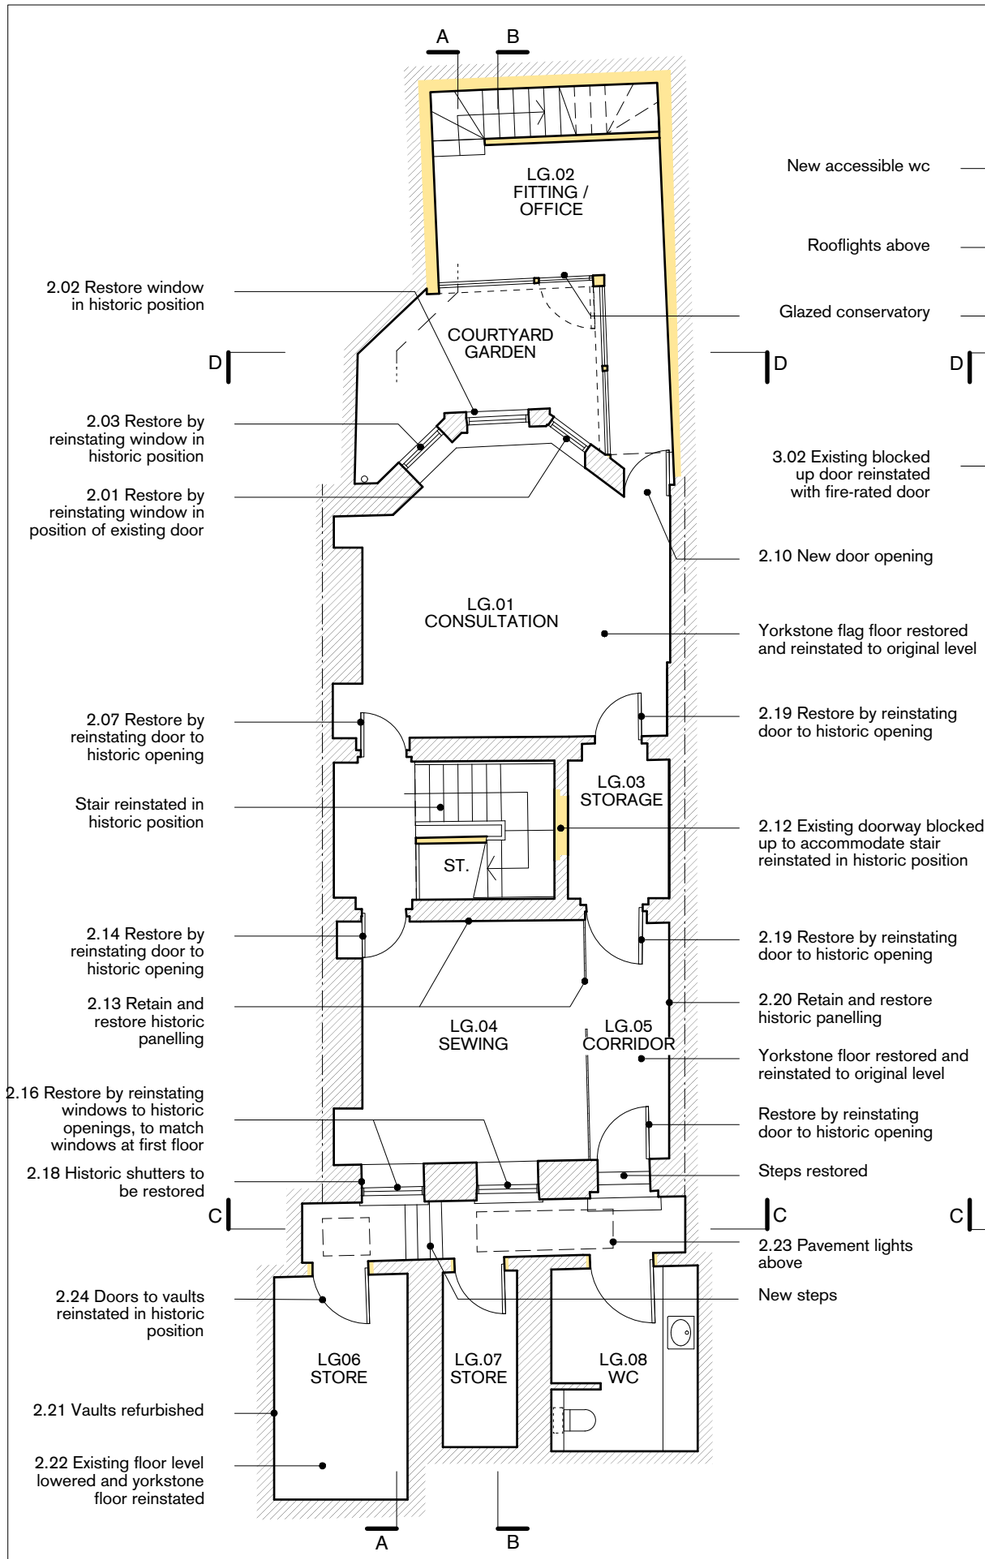

BASEMENT

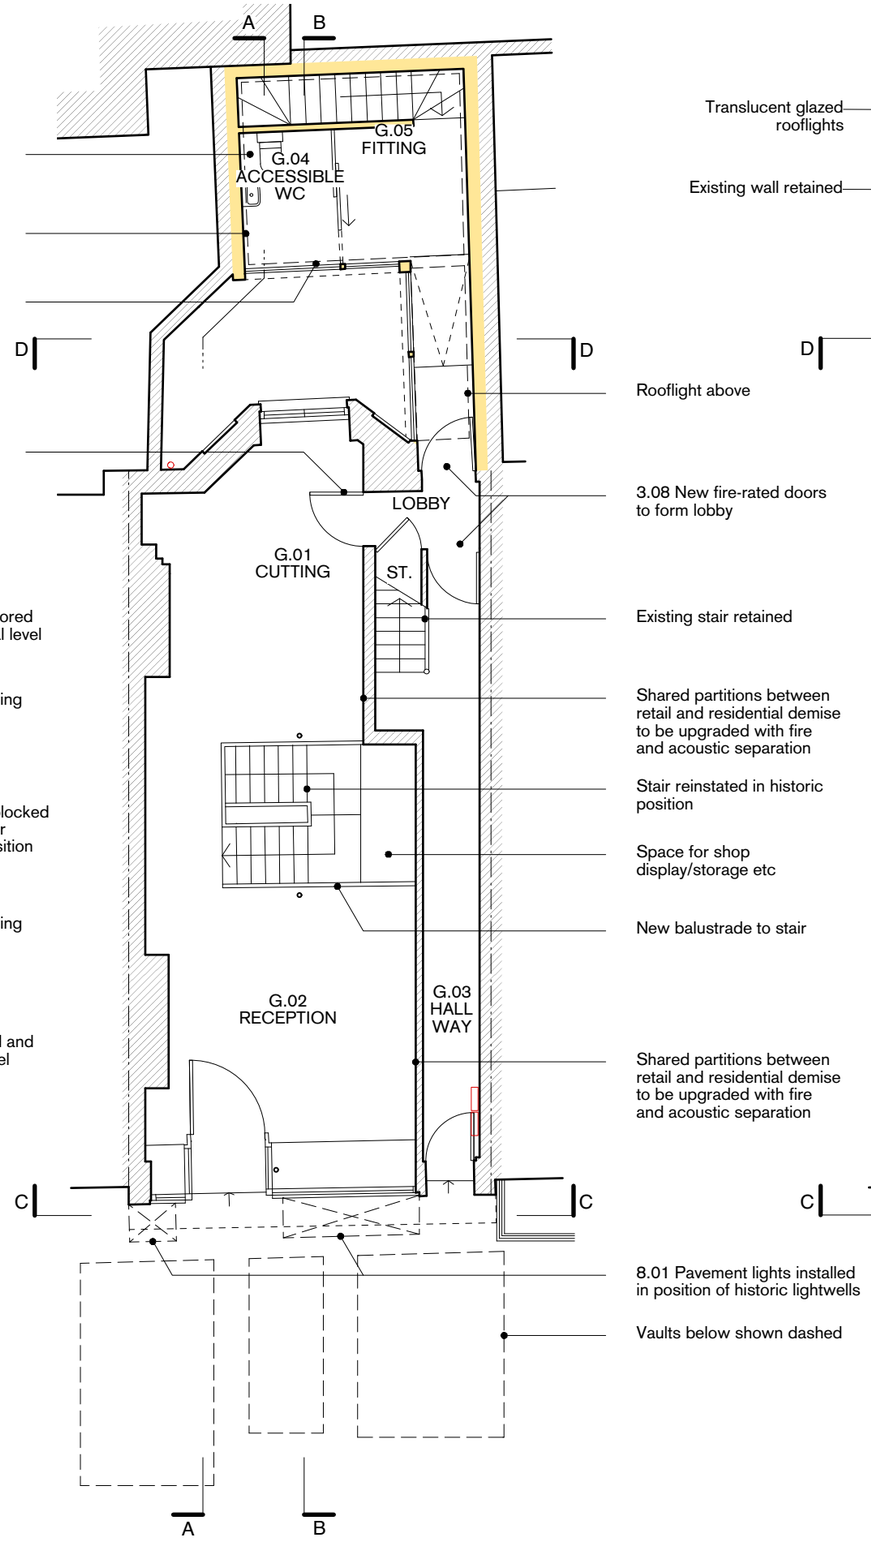

GROUND FLOOR

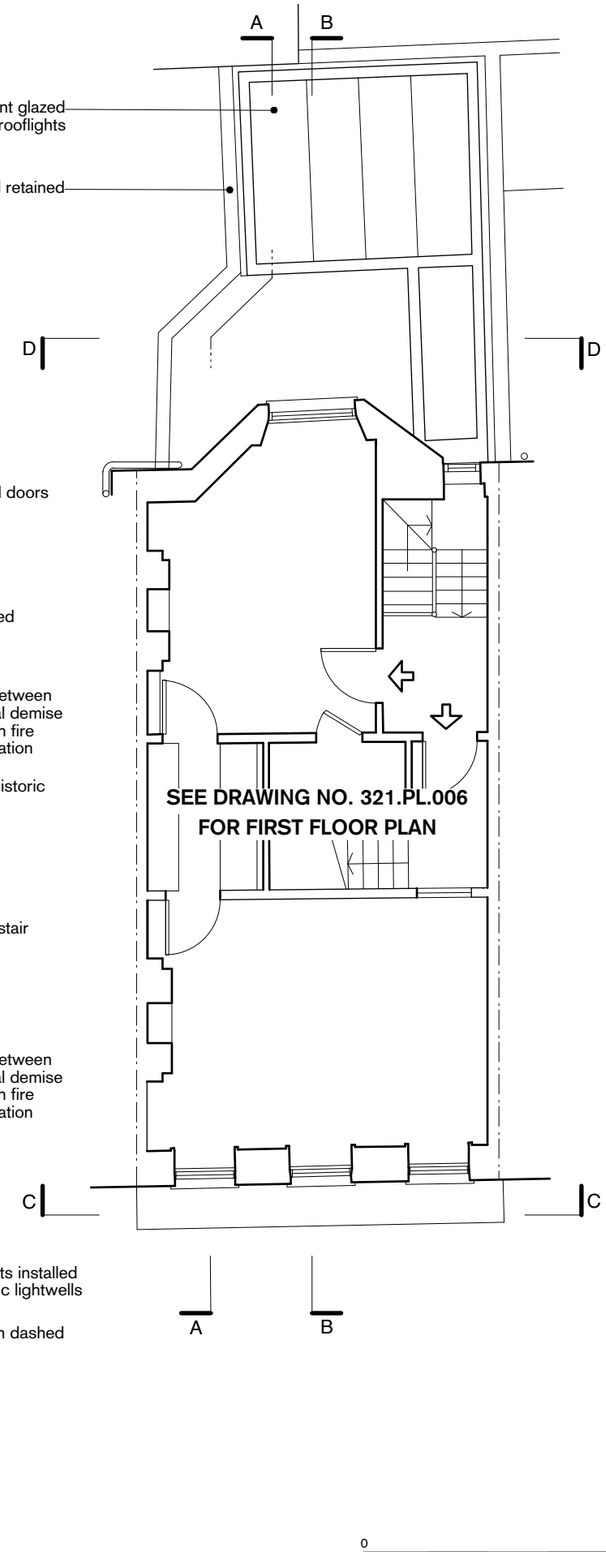

ROOF

DRAWING: **PROPOSED** - LOWER FLOOR PLANS

CLIENT: Connock & Lockie, Ltd.

PROJECT: 33/33a Lamb's Conduit Street

DRAWING NO: **321.PL.004F**

SCALE: 1:50@A1, 1:100@A3

DATE: March 2015

DRAWING STATUS: Planning

McDowell+Benedetti

34-35 Hatton Garden, London EC1N 8DX
email@McDowellBenedetti.com
t. 020 3475 7500
f. 020 3475 7501