Copyright. All Rights Reserved.
This work is copyright and cannot be produced or copied in any form or by any means (graphic, electronic or mechanical including photocopying) without the written permission of the originator. Any license, express or implied, to use this document for any purpose whatsoever is restricted to the terms of the agreement or implied agreement between the originator and the instructing party.

This drawing is an extract from a BIM model.

Levels and contours are relative to an Ordnance Survey

DO NOT SCALE FROM THIS DRAWING. WORK ONLY FROM FIGURED DIMENSIONS. THIS DRAWING TO BE READ IN CONJUNCTION WITH RELEVANT CONSULTANT'S DRAWINGS.

NOTES:

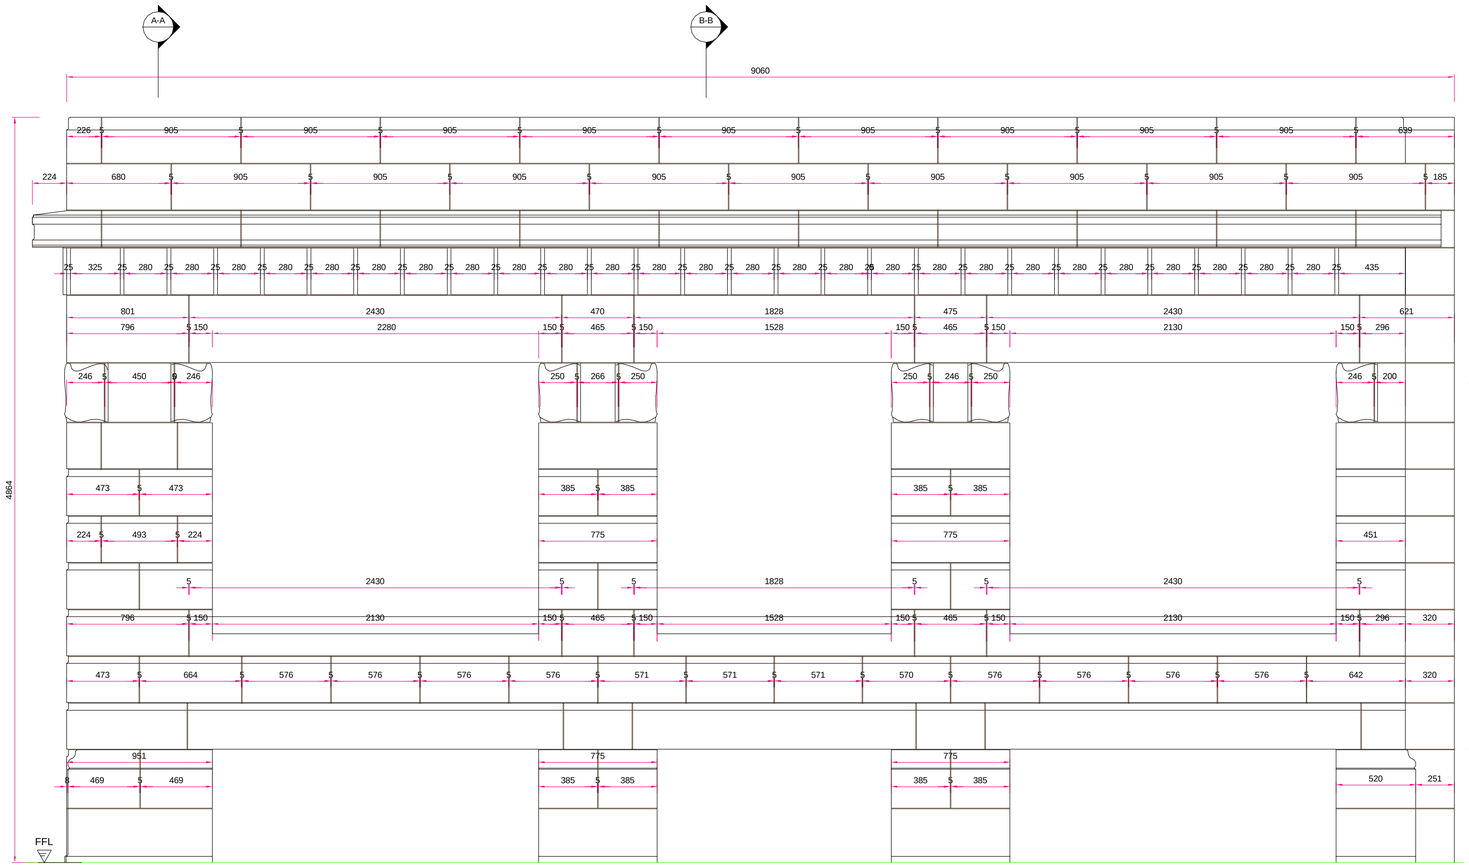

1 — 8110 — University Street Elevation — 1 : 20

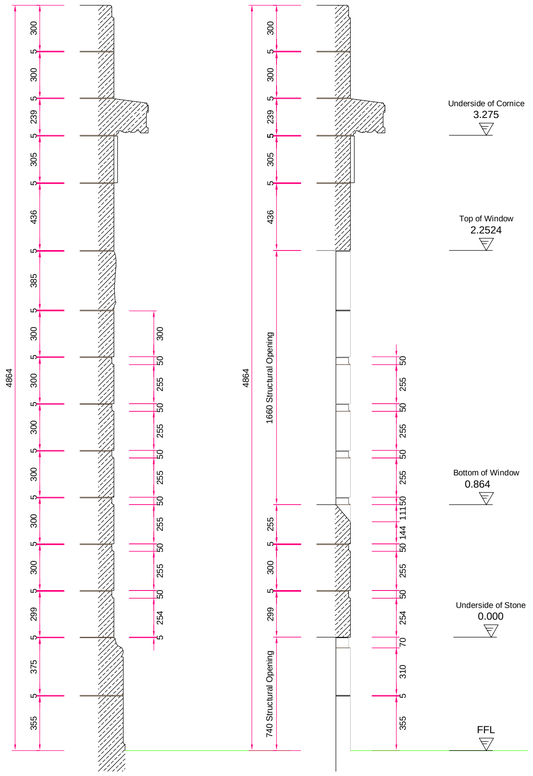

2 — 8110 — Section A-A — 1 : 20

3 — 8110 — Section B-B — 1 : 20

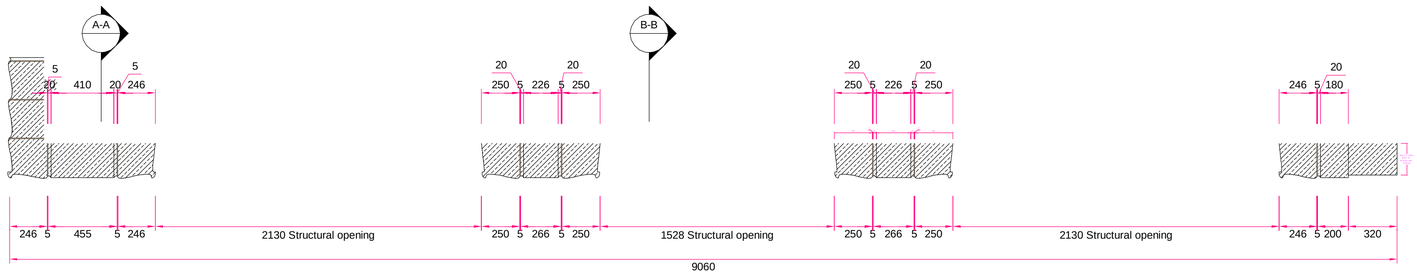

4 — 8110 — Section E-E (University Street) — 1 : 20

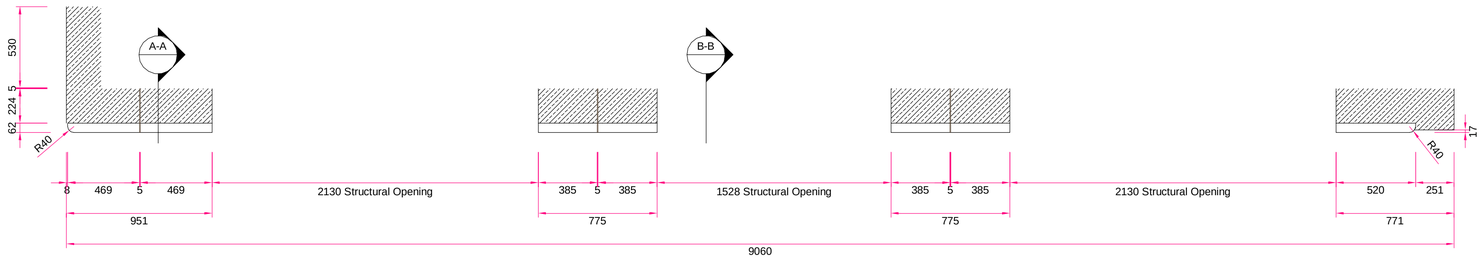

5 — 8110 — Section G-G (University Street) — 1 : 20

EXISTING MASONRY SURVEY CARRIED OUT BY MASONRY DESIGN - FEB.2015

Revision Schedule

No.	Date	Description
A	2015/03/16	Issued for Planning

Scott Tallon Walker Architects
10 Cromwell Place, SW7 2JN London
Tel: 020 7589 4949
Fax: 020 7225 1005
Email: london@stwarchitects.com
Web: www.stwarchitects.com

in association with:

EDWARD WILLIAMS ARCHITECTS
1 Spencer Rise, London NW5 1AR United Kingdom
Tel: +44 7811 32 98 98
Email: UCLH4@edwardwilliamsarchitects.com
Web: www.edwardwilliamsarchitects.com

CLIENT
University College London Hospitals NHS Foundation Trust

PROJECT
Proton Beam Therapy - Phase 4

DRAWING
VIE - Existing Masonry Survey - University Street and Sections

MODEL REFERENCE
C:\Users\rob gilmore\Documents\P4PBT-STW-201-ZZ-M3-A-0004_Rob Gilmore.rvt

SCALE @A1	MODIFIED TIME:
1 : 20	16/03/2015 16:32:22
DRAWN BY:	CHECKED BY:
MD	Checker

PROJECT NO.	PROJECT STATUS:	PROJECT ARCHITECT:
12046	Stage D	Eoin O'Morain

DRAWING NO. **P4PBT-STW-000-ZZ-DR-A-VIE-8110** REVISION **A**