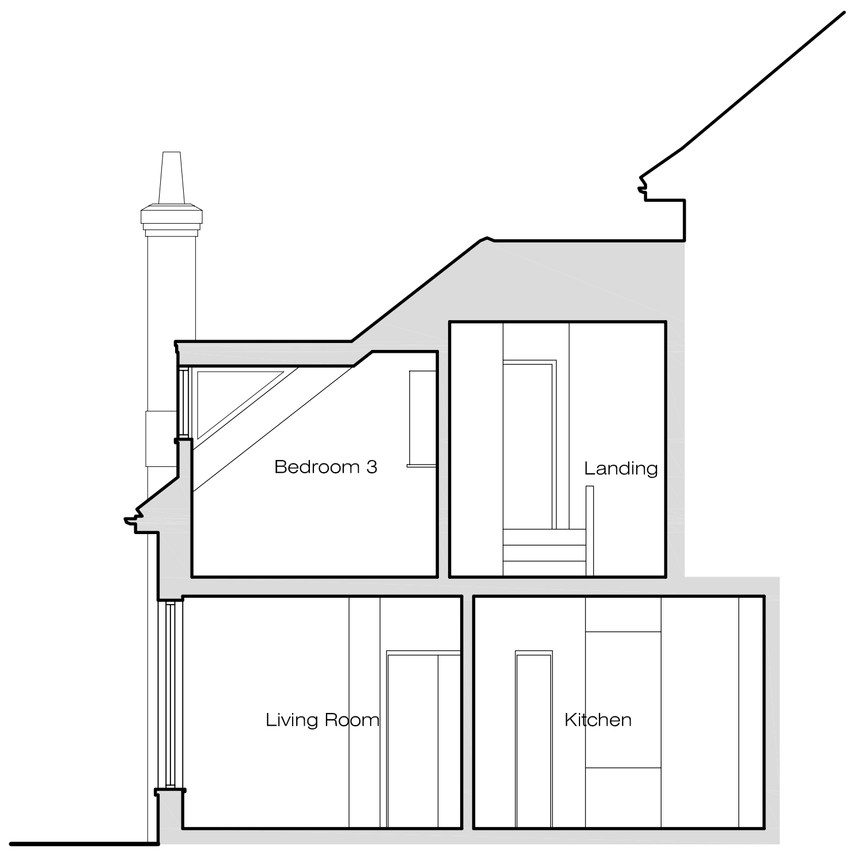

Section A-A as Existing
Scale 1:50 @A1

Section B-B as Existing
Scale 1:50 @A1

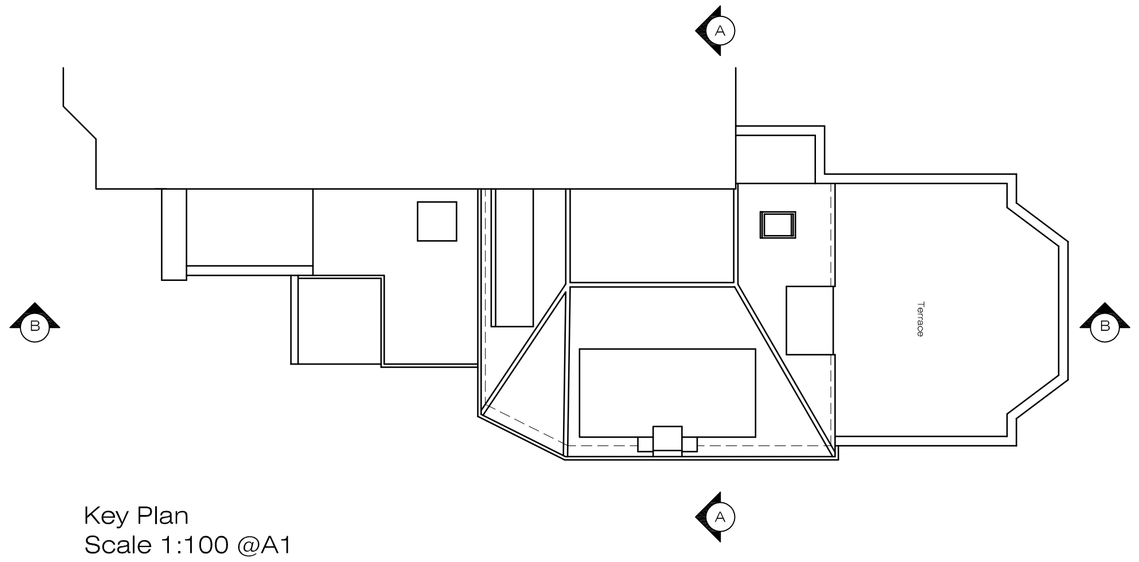

Key Plan
Scale 1:100 @A1

NOTE:

CONTRACTOR MUST NOT SCALE FROM THIS DRAWING. ALL DIMENSIONS MUST BE THOROUGHLY CHECKED ON SITE BEFORE MANUFACTURING.

1 0 1 2 3 4 5 1:50

Meters

REVISIONS

Rev.	Date.	Details.	Name.

design i.d.

Client: Ms R Jerinic

Project: The Coach House, 18 Rosecroft Avenue Camden NW3 7QB

Drawing Title: Existing Sections

Drawing No.: 14.172.KS.P 007

Scale: 1:50 @ A1

Status: Planning

Drawn By:

Date: March 2015

All dimensions to be checked on site. Any discrepancies between this drawing and other information is to be referred to the practice.
This drawing is copyright.

13 Jubilee Way, Eurolink Business Centre, Faversham, Kent, ME13 8GD.
Tel: 01795 537896 Fax: 08712 516713
E-mail: mail@design-id.ltd.uk
Web: www.design-id.ltd.uk