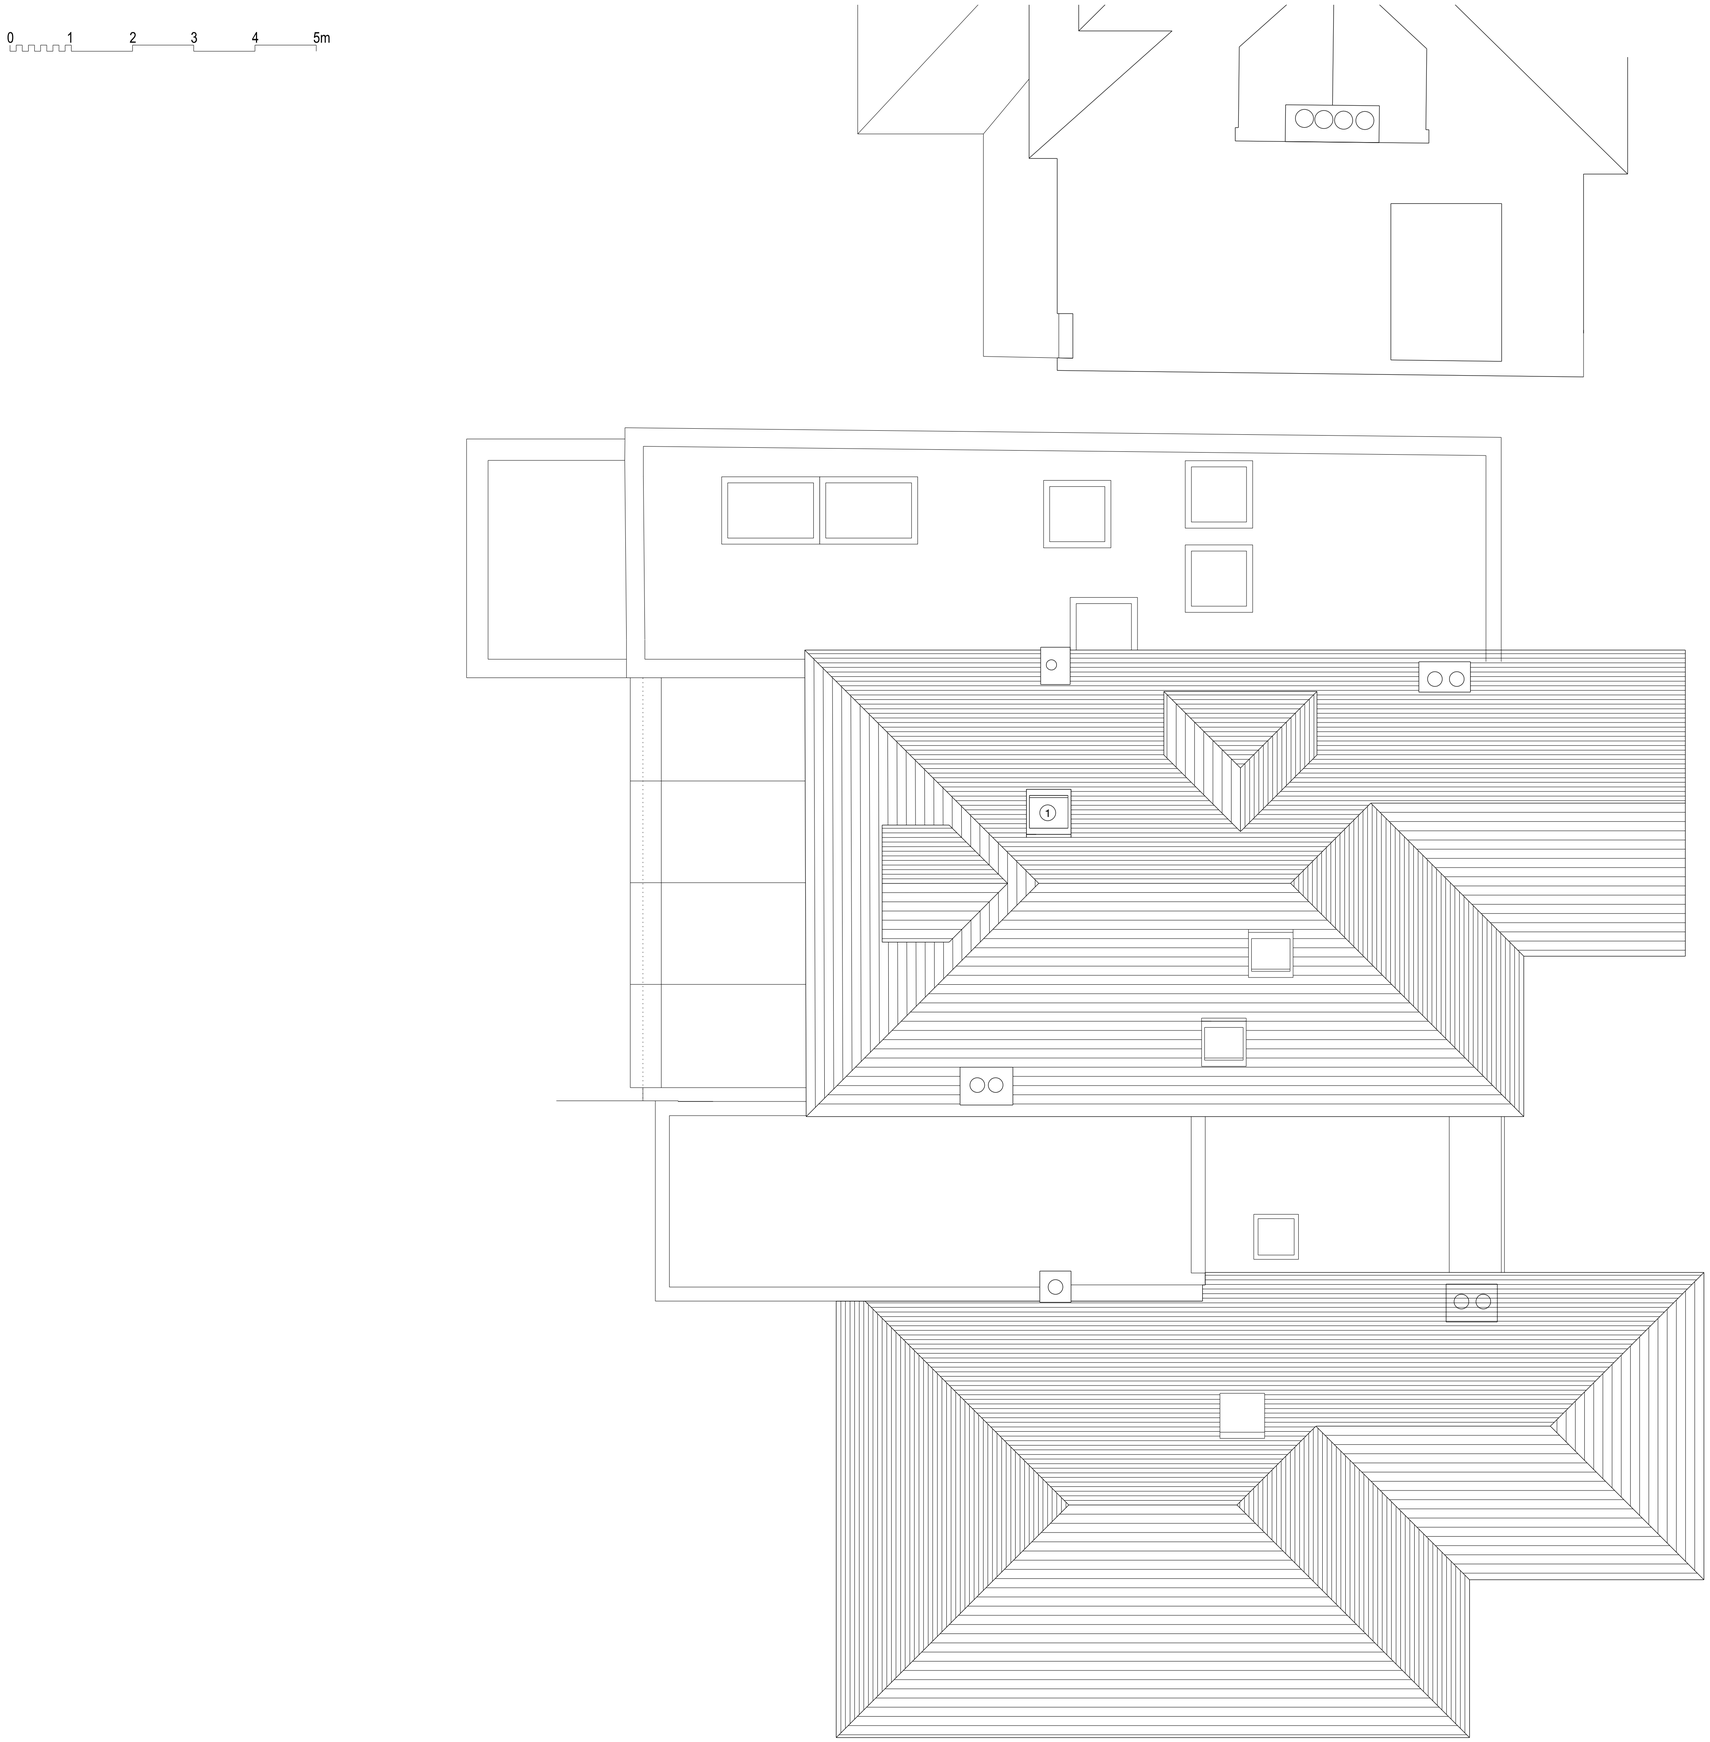


FRANCIS | ARCHITECTS

Notes

Do not scale from drawing
All dimensions to be checked on site
This drawing is copyright ©

1 CONSERVATION ROOFLIGHT

| Rev | Date | Description |
|---|---|---|
| C | 25.03.15 | Minor amendments |
| B | 24.02.15 | Minor amendments |
| A | 12.01.15 | Roof light over stair to basement moved |
| - | 17.09.14 | First Drawn |

22-24 KINGSFORD STREET
LONDON NW5 4JT

020 3411 4686

info@francisarchitects.co.uk
www.francisarchitects.co.uk

Project
95 HILLWAY

Client Jonathan & Cherie Morgan

Date 17.09.14 Scale 1:50 at A1

Title
ROOF PLAN

Drawn MC Checked NF Approved XX

Status AS PROPOSED

| Project | Discipline | View | Drawing No. | Rev. |
|---|---|---|---|---|
| 11211 | A | P | 102 | C |