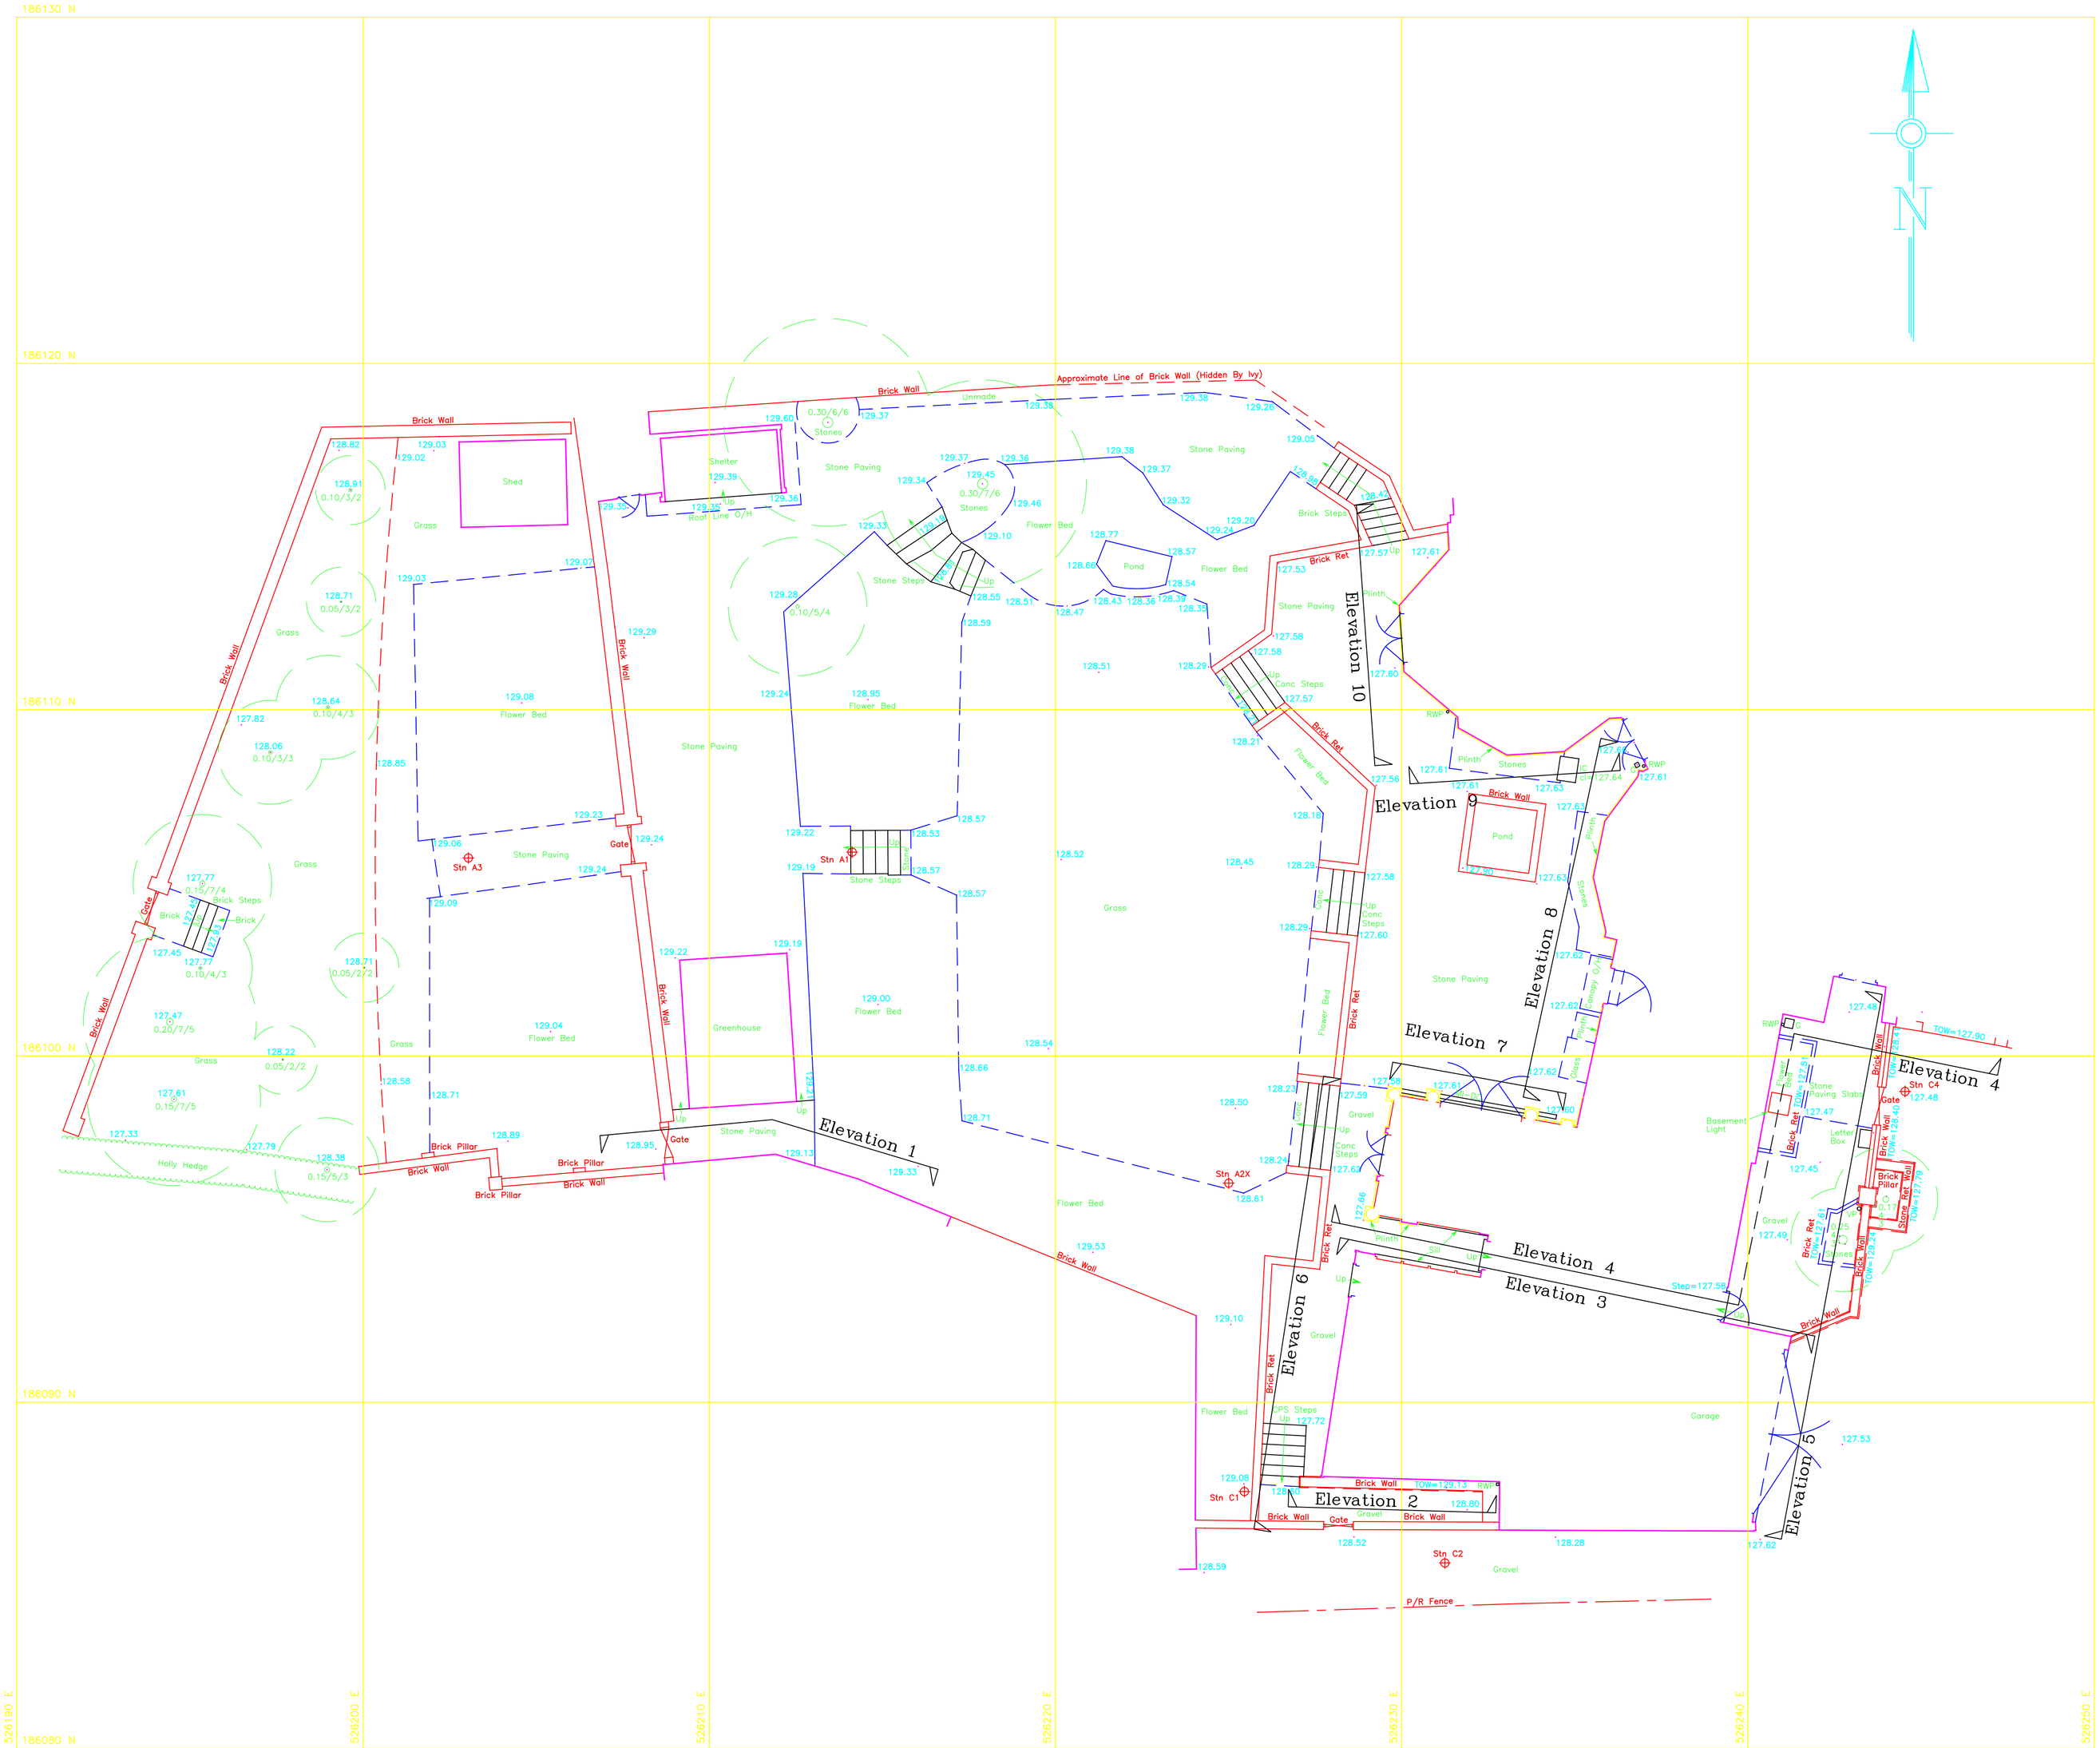

Layers in Z002 SITE SURVEY.DWG

LAYER	DESCRIPTION
0	AutoCad default layer
AGS	Above Ground Services
AGSFW	Foul Water
AGSSW	Surface Water
AGSTXT	Services Text
BLD	Main Building Outlines
BLDDOR	Doors in Building Lines
BLDGLZ	Glazed Building Faces
BLDOH	Overhead Building Lines
BLDPL1	Plinth Lines
BLDTXT	Building descriptions and Building Survey Text
CARSF	Carriageway, Street Furniture e.g. Posts, Seats
CARTXT	Road Text Descriptions
DWG	North Point Arrow
DWGB	Title Block & Drawing Border
DWGG	Grid Lines, Datums & Labels
DWGK	Abbreviations & Symbols Keys, Tree Schedules
DWGR	Tables Of Data i.e. Station Co-ords
DWGS	Elevation/Section Lines & Labels
FEN	Fences, Main Fences
FENTXT	Fence Text
FENWAL	Walls, Planters, Retaining Walls
INT	Changes in Surface Construction
INTTXT	Surface Text
LVL	All Levels & Associated Abbreviations
LVLACC	Steps, Ramps, Step Up
LVLTXT	Level Text
LVLUPR	Top Of Bank
PNT	Site Survey Detail Points
PNTR	Station Symbols & Names
VEG	Outlines Of Areas Of Vegetation, Saplings, Bush, Scrub, Planted areas
VEGB	Trunks (bole) of trees over 150mm dia
VEGS	Tree Canopies
VEGTXT	Vegetation Text

Traverse Station Listing

Stn	Easting	Northing	Level
A1	526214.127	186105.886	129.057
A2X	526225.004	186096.325	128.770
A3	526203.046	186105.716	129.131
C1	526225.456	186087.419	129.079
C2	526231.247	186085.355	128.680
C3	526251.129	186085.518	126.983
C4	526244.537	186098.973	127.475

ABBREVIATIONS FOR SITE SURVEYS

ATM - Traffic Management
B - Bollard
Bar - Barrier
BB - Belisha Beacon
BL - Basement Light
BT - Brit Telecom Cover
CATV - Cable TV
CCTV - CCTV Equipment
CH - Coal Hole
CL - Cover Level
CPS - Conc Paving Stones
DK - Drop Kerb
DC - Drainage Channel
Elec - Electricity
EP - Electricity Pole
ER - Earthing Rod
FB - Flower Bed
FDP - Foul Down Pipe
FH - Fire Hydrant
FL - Floodlight
FP - Flagpole
FW - Foul Water
G - Gully
GM - Gas Meter
GV - Gas Valve
HtBd - Height Board
IC - Inspection Cover
IL - Invert Level
LB - Letter Box
LP - Lamp Post
MB - Multi Bole
MH - Manhole
MkP - Marker Post
MS - Mile Stone
MT - Misc Telecom Cover
NB - Notice Board
NFI - No Further Info
P - Post
PM - Parking Meter
PTM - Parking Ticket Machine
RE - Rodding Eye
RL - RootLife
RNB - Road Name Board
RS - Road Sign
RSC - Rolled Steel Column
RSJ - Rolled Steel Joist
RWP - Rain Water Pipe
S - Sign
SC - Stop Cock
SP - Sign Post
SPC - Speed Camera
STP - Stand Pipe
SV - Stop Valve
SW - Storm Water
SWG - Storm Water Gully
TCB - Telephone Call Box
TL - Traffic Light
TP - Telegraph Pole
UTL - Unable To Lift
VP - Vent Pipe
WL - Water Level
WM - Water Meter
WO - Wash Out
WP - Waste Pipe

Materials

Bk- Brick
Conc Concrete
Il- Illuminated
Mt- Metal
Pc- Plastic
St- Stone
Wd- Wood

Fences & Walls

B/W - Barbed Wire
C/B - Close Boarded
C/I - Corrugated Iron
C/L - Chain Link
C/P - Chestnut Paling
I/R - Iron Railing
Lst - Lattice
P/C - Post & Chain
P/R - Post & Rail
P/W - Post & Wire
W/M - Wire Mesh
Ret - Retaining Wall

Trees

0.25/10/10/Syc
Diameter/Height/Spread/Species

E . L . S
LAND CONSULTANTS LIMITED
Land & Building Surveyors
Poole House, 1-3 Poole Road,
Woking, Surrey GU21 6WW
Telephone 01483 751222
Fax No 01483 750687
Email info@els-woking.co.uk

Client
Design-NA Architects
70 Cowcross Street
London
EC1M 6EJ

Job Title
Grove Lodge
Admirals Walk
Hampstead
London NW3

Digital Computer Survey
This drawing is available as a Data file for all major CAD Systems

Control System
The Grid and coordinates shown are based on GPS National grid

Levelling
All levels based on O.S. Datum by GPS observations

GPS Stn	Level	O.S. Grid Position
Stn A1	129.057m	526214.127 E 186105.886 N

Scale: 1:100m @ A1
Date: May 2014

Drawing Title
Site Survey

Drawn by ELS
Checked by ELS
Job Number Z002
Z002 SITE SURVEY
Date 07/05/2014
Time 16:02

Web Site HTTP://www.els-woking.co.uk Email info@els-woking.co.uk