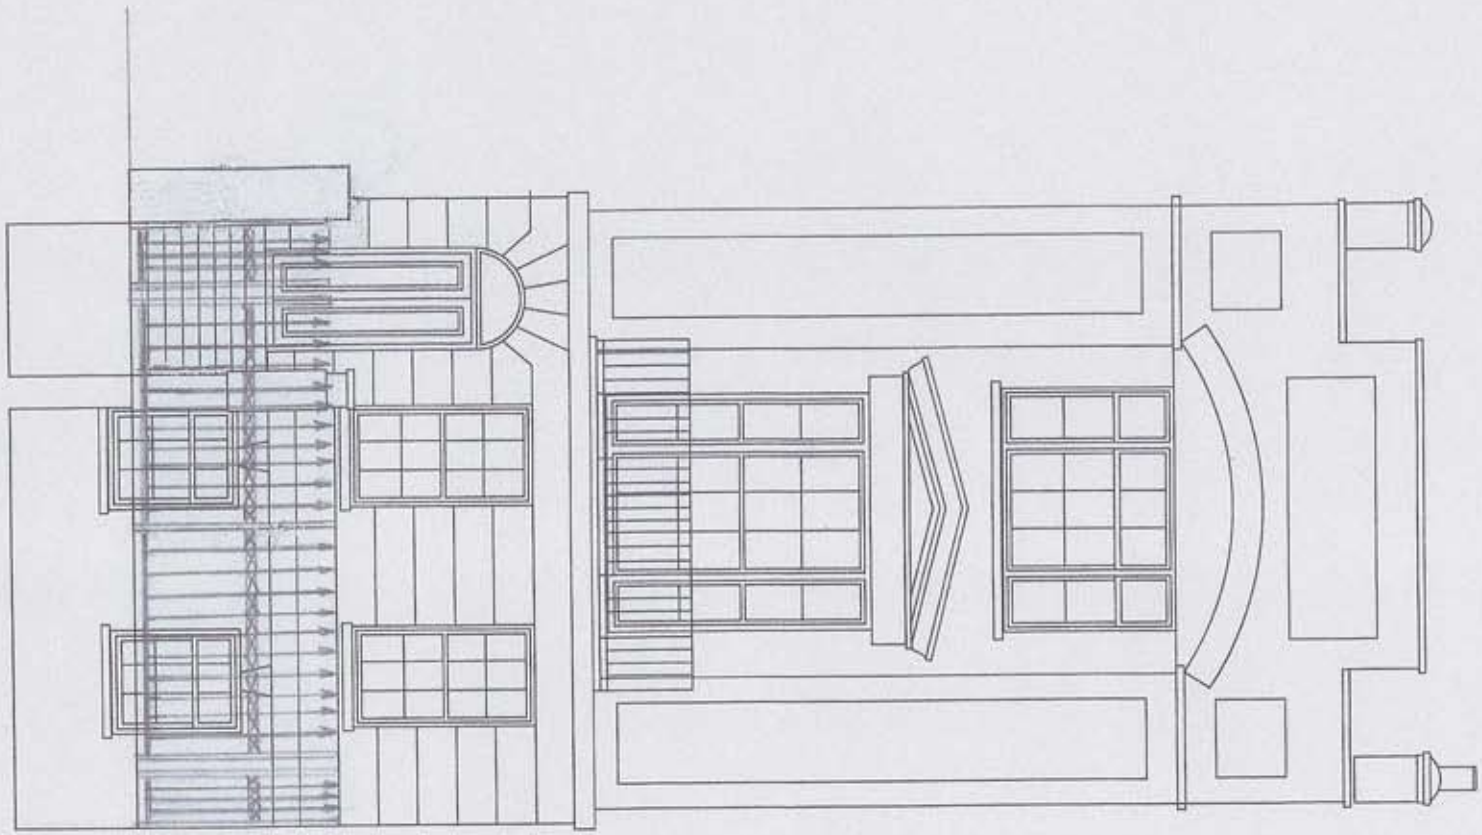

PROPOSED FRONT ELEVATION

Elevation 1: 50
Front

1:50
0 0.5 1.0 1.5 2.5m

This document is the property of J. Khatri Ltd. Copyright is reserved by them and the drawing is issued on condition that it is not copied, reproduced or retained by, nor disclosed in any unauthorised manner, either wholly or in part without the written consent of J. Khatri Ltd.

DO NOT SCALE FROM THIS DRAWING

Drawings are for general arrangement only. Dimensions are to be checked on site by the contractor and any discrepancies are to be reported in writing prior to commencement of work. When a drawing is covered by different scales the largest scale is to be worked to in all cases. Drawings are completed under client instruction and therefore submitted on the condition that the responsibility of compliance to all relevant authority and legal requirements, and of obtaining required approval, remains with the client.

Notes:
1. Do not scale drawings
2. Site verify all dimensions prior to construction
3. Report all discrepancies to John Khatri immediately
4. This drawing is to be read in conjunction with all relevant document and drawings
5. Not for construction or for ordering.
6. No works to be carried out based on the information portrayed on this drawing.
7. Please refer to the construction drawings issued for this scheme.

Proposed Scheme Only

Revisions	Date:	By:
No. Description:		

In association with:

73 cobb park road
london
nw9 9tx
T: +44 (0) 7787 884 336
jakhatri@btinternet.com

Client
MRS S PORRITT

Project Title
131 HAVERSTOCK HILL,
LONDON NW3

Building / Floor
FRONT

Drawing Status
PLANNING APPROVAL

Job Number
007_00131

Date drawn: 16/03/2015
Drawn by: JK
Reviewed by:

Drawing Title
EXISTING FRONT ELEVATION

Drawing Number
0007_0131_5008

Revision
00

Scale:
A3 @ 1:50