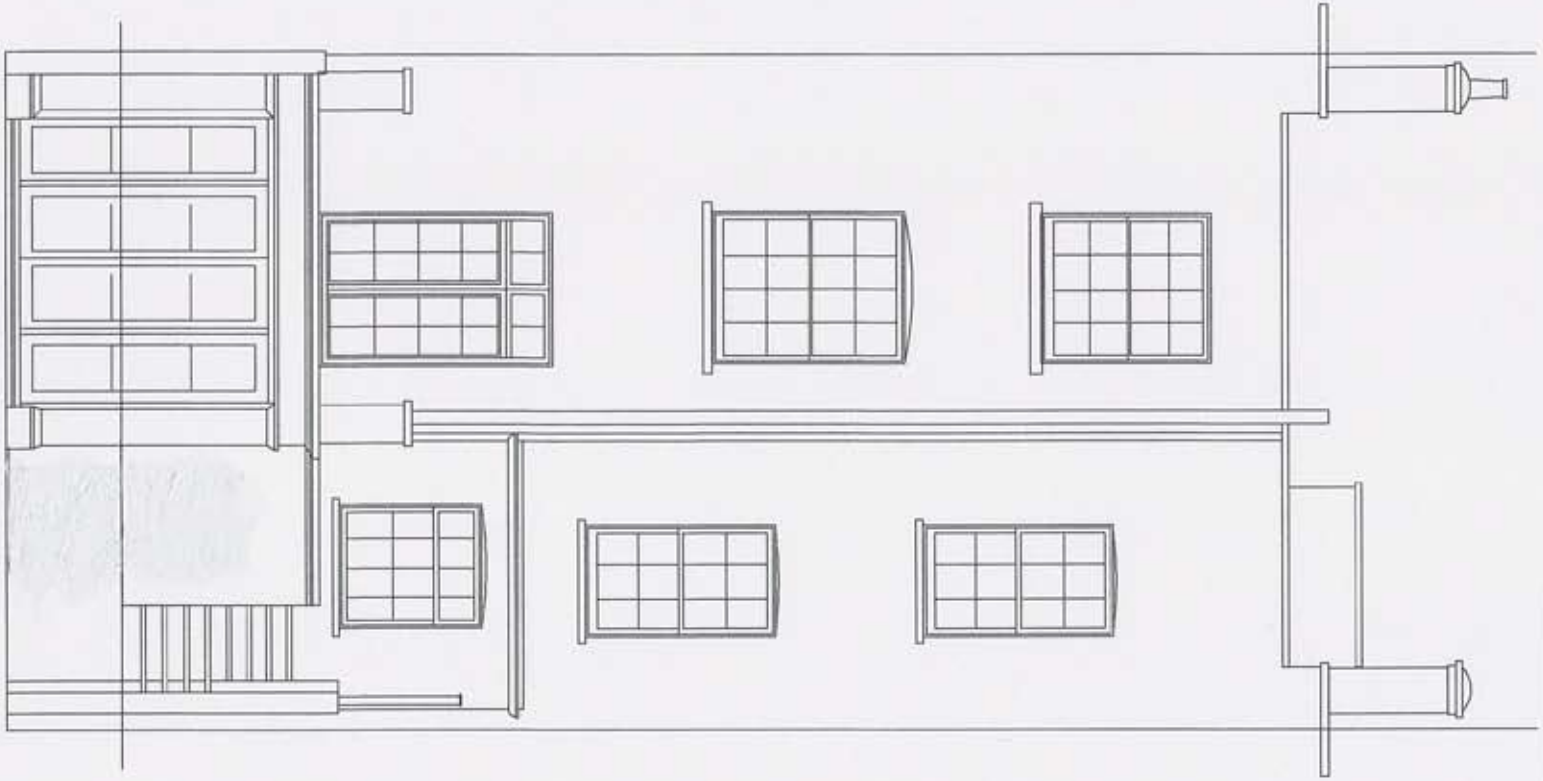

EXISTING REAR ELEVATION

levation 1:50
ear

1:50
0.5 1.0 1.5 2.5m

This document is the property of J. Khatri Ltd. Copyright is reserved by them and the drawing is issued on condition that it is not copied, reproduced or retained by, nor disclosed to any unauthorised person, either wholly or in part without the written consent of J. Khatri Ltd.

Drawings are for general arrangement only. Dimensions are to be checked on site by the contractor and any discrepancies are to be reported in writing prior to commencement of work. Where a drawing is covered by different works the larger scale is to be worked to in all cases. Drawings are considered under-stood and therefore submitted on the condition that the responsibility of compliance to all relevant statutory and legal requirements, and of obtaining required approval, remains with the client.

Notes:
1. Do not scale drawing.
2. Site walls all dimensions prior to construction.
3. Report all discrepancies to Jatin Khatri immediately.
4. This drawing is to be read in connection with all relevant documents and drawings.
5. Use for construction or tender only.
6. No works to be carried out based on the information portrayed on this drawing.
7. Please refer to the construction drawing issued for this scheme.

Proposed Scheme Only

No.	Description	Date	By

In association with:

72 wells park road
london
nw26hy

T: +44 (0) 7757 884 306

jatinkhatri@btinternet.com

Client:
MRS S PORRITT

Project Title:
131 HAVERSTOCK HILL.
LONDON NW3

Building / Floor:
REAR

Drawing Status:
PLANNING APPROVAL

Job Number: 007_00131
Date drawn: 31/05/2014
Drawn by: JK
Reviewed by: JP

Drawing Title:
EXISTING REAR ELEVATION

Drawing Number:
0007_0131_5009

Revision: 00
Scale: A3 @ 1:50