Siteplan™

1:1250 Scale

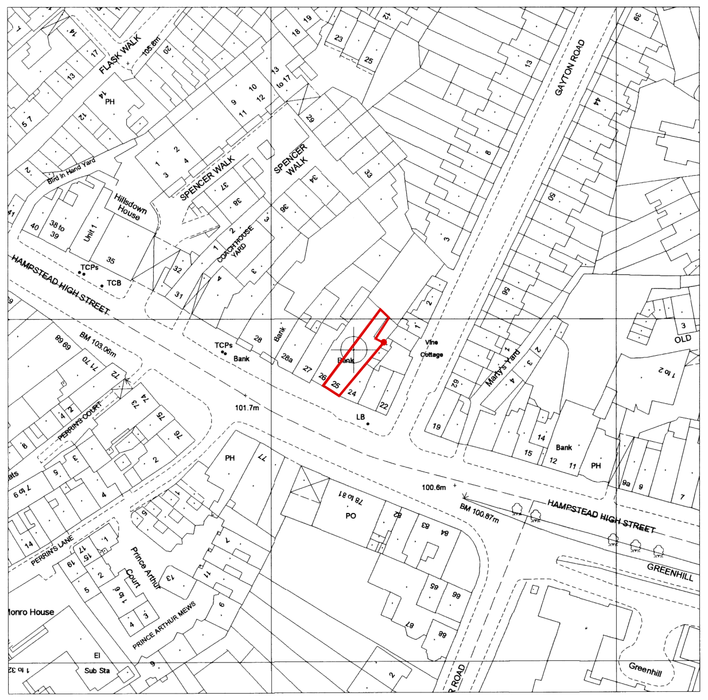

Produced 12 Sep 2000 from Ordnance Survey digital data and incorporating surveyed revision available at this date. © Crown copyright 2000.

Due to the resolution of this image, the depiction of a solid line within dashed lines does not necessarily constitute an obstruction at ground level.

Reproduction in whole or in part is prohibited without prior permission of Ordnance Survey.

Ordnance Survey and the OS symbol are registered trade marks and Siteplan a trade mark of Ordnance Survey, the national mapping agency of Great Britain.

20 0 20 40 60 80
Metres

CUSTOMER SERVICE CENTRE, NATWEST
25 HAMPSTEAD HIGH STREET
LONDON
NW3 1QJ 104371/7 ZNLEY

Centre coordinates : 526524mE 185691mN

National Grid sheet reference at centre of this Siteplan: TQ2685NE.

Location Plan
Scale: 1:1250

N

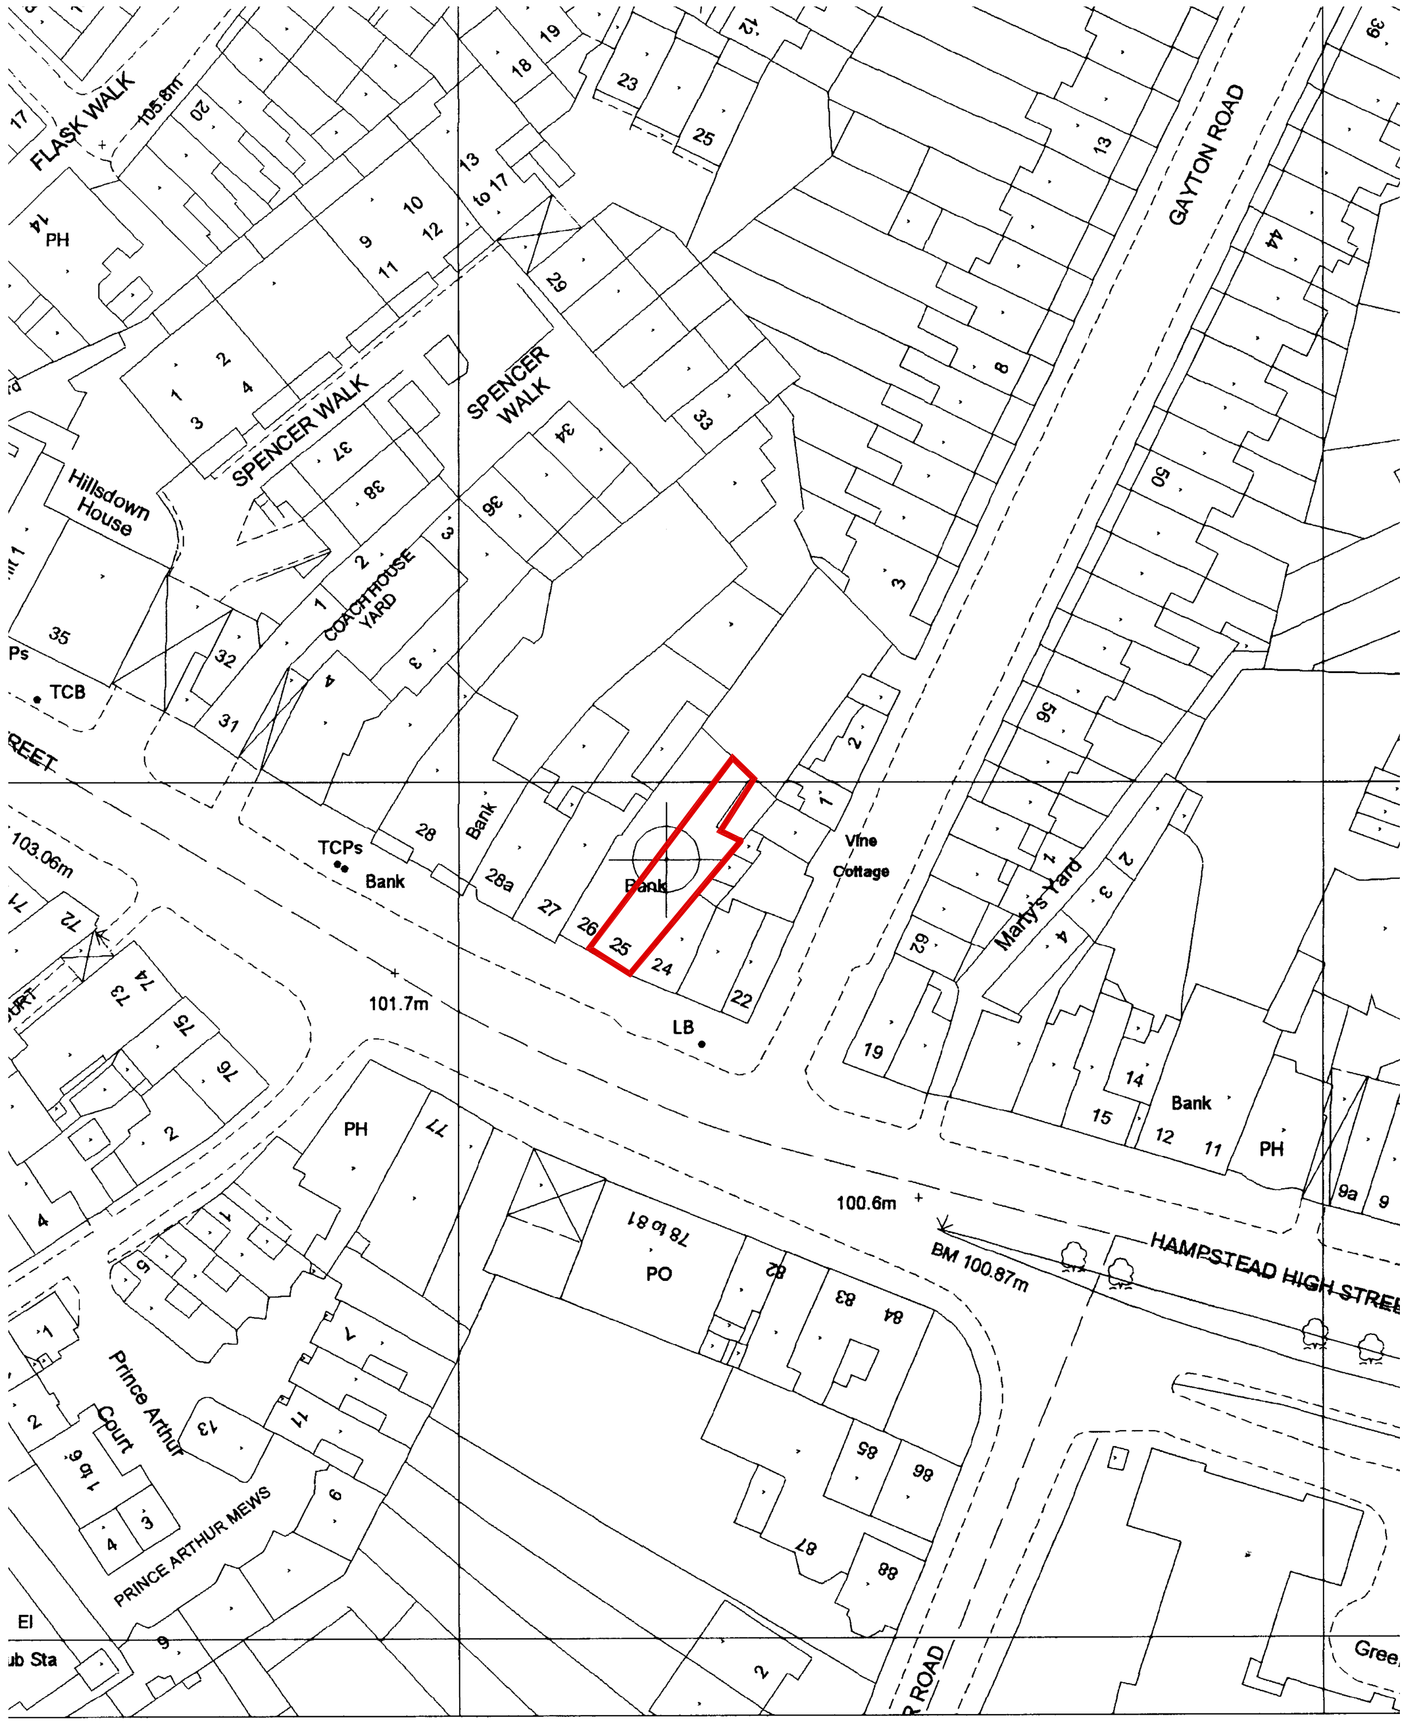

Ordnance Survey digital
ed revision

20 0 20 40 60 80

Site Plan provided by Ordnance survey 2000
Scale: 1:500

N

Group Property

Notes:

This drawing is the copyright and property of The Royal Bank of Scotland plc.
It must not be copied or published without written consent.

Please refer to figured dimensions.

STYLES&WOOD
DESIGN
Aspect House
Manchester Road
Altrincham WA14 5PG
t: +44 (0)161 926 6000
www.stylesandwood.co.uk

PLANNING

rev	description	date

RBS
The Royal Bank of Scotland Group

project
HAMPSTEAD VILLAGE
25 HAMPSTEAD HIGH STREET
LONDON, NW3 1QJ

title
SITE & LOCATION PLAN

AS EXISTING PLANNING

scale
1:500, 1:1250 @ A1

drn	chk	app
RA		
date	date	date
17/03/15		

consultants' drawing number
D0572-683-SP

brand

rbs drawing number
9424/G1/SP

rev.