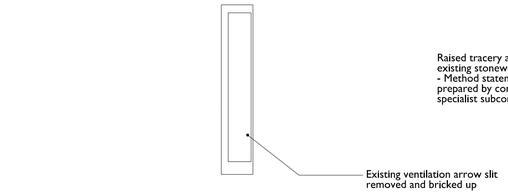

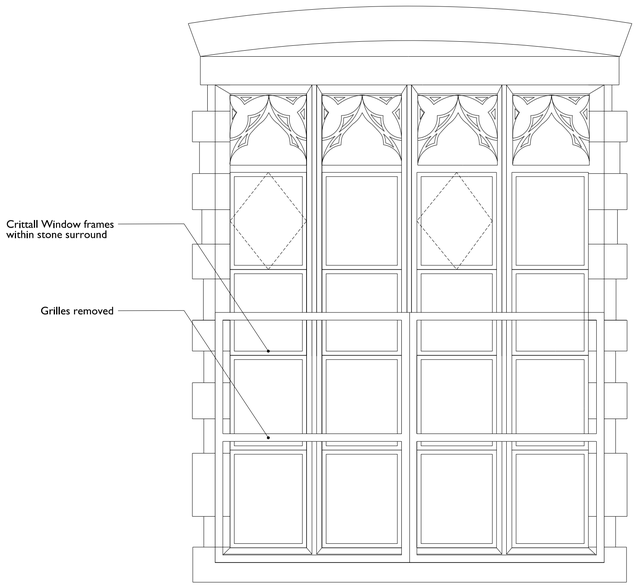

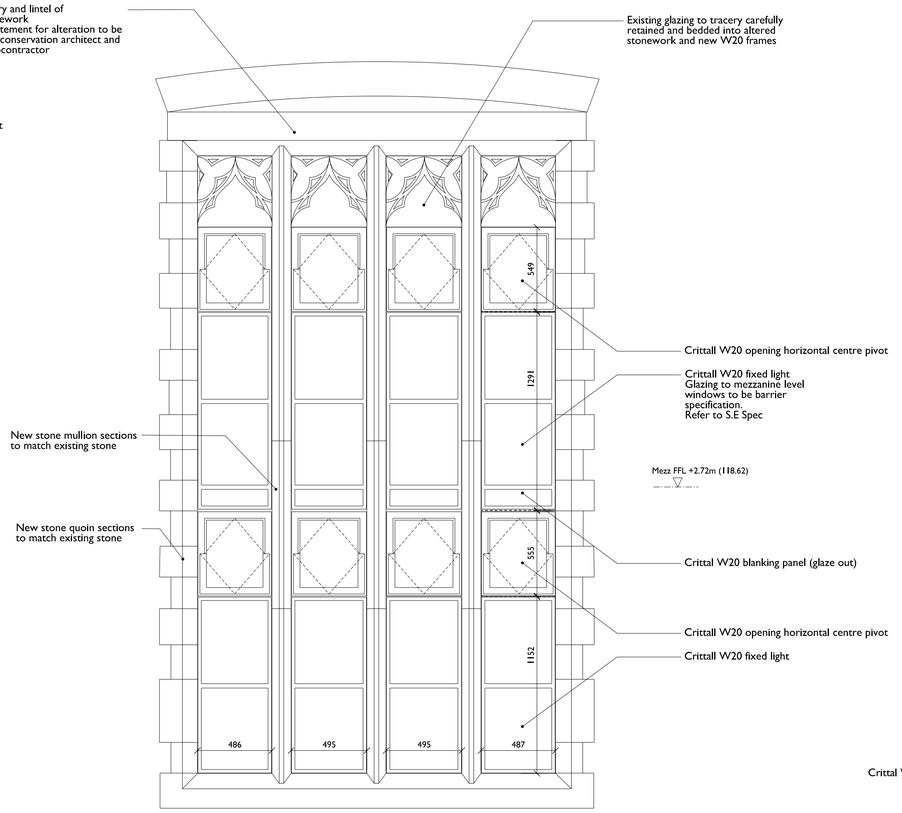

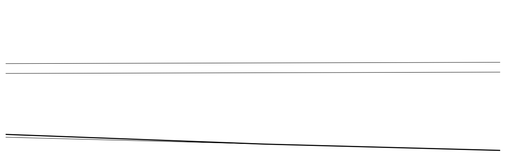

1	W01-Existing
2510	Scale 1:20/40

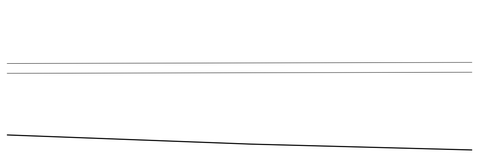

2	W01-Proposed
2510	Scale 1:20/40

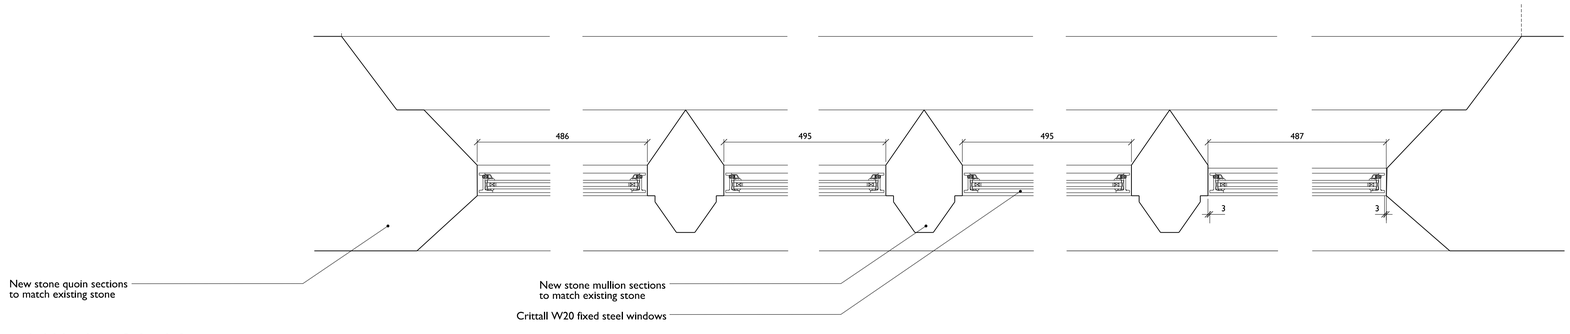

Note:
- read in conjunction with Window Schedule
- Stonework: refer to Conservation Architect's statement. Contractor to provide detailed method statement for specialist stoneworks
- Glazing: new glazing to be Slimlite Glazing 4t/6Krypton/4t. Glazing to first floor to provide containement/barrier loading specification. SE to confirm loadings for manufacturer to speciufy
- Ironmongery: refer to specification/manufacturer's schedule
- colour of new window frames tbc following colour analysis

3	W01 - Plan Details
2510	Scale 1:5/10

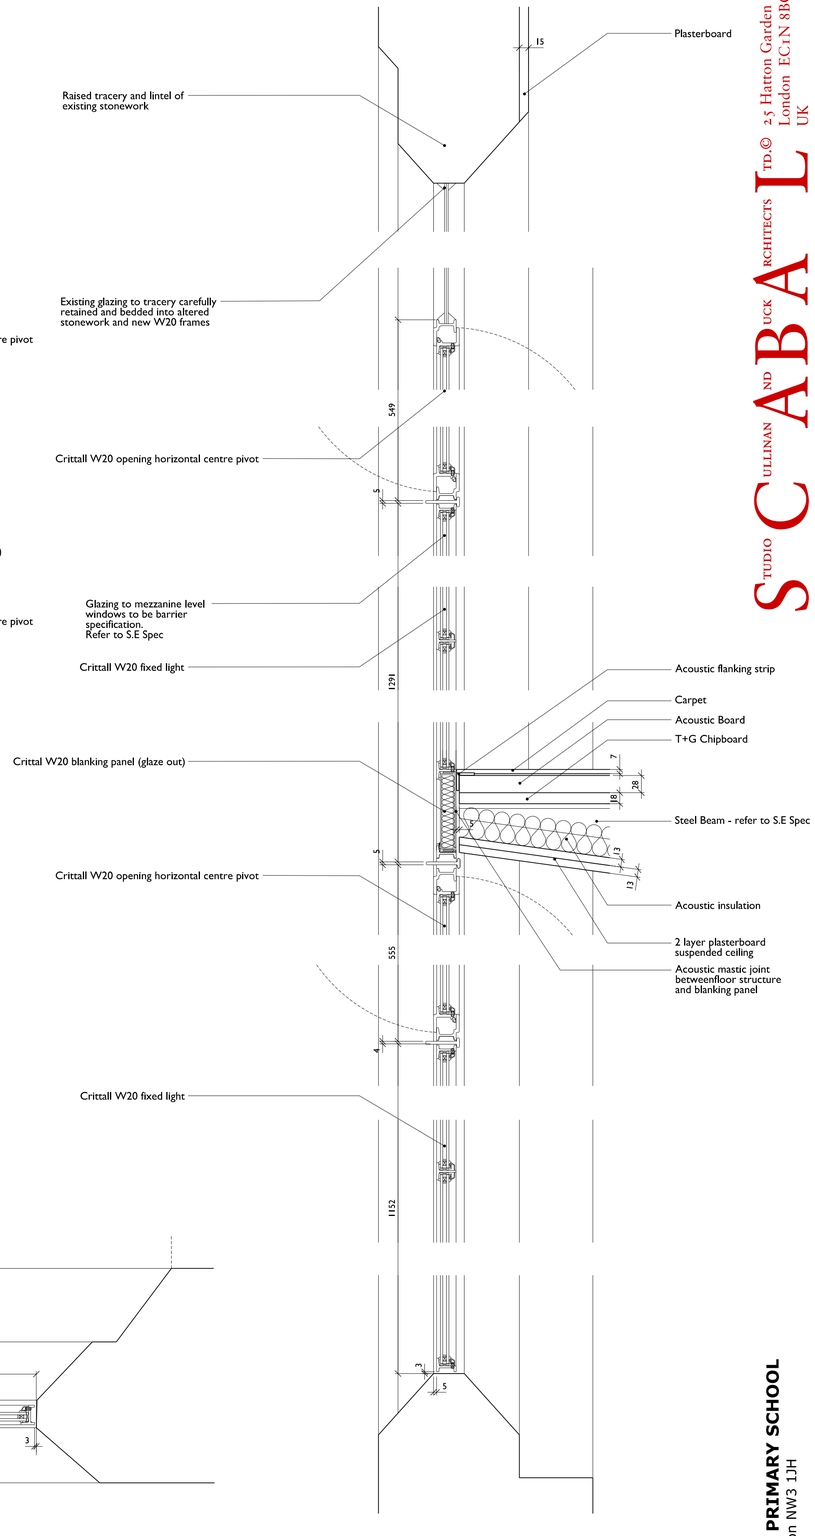

4	W01 - Section Details
2510	Scale 1:5/10

STUDIO SCABA LTD.© 25 Hatton Garden
CULLINAN AND BUCK ARCHITECTS London EC1N 8BQ
UK
t: +44 (0) 20 7033 8788
e team@scabal.net

COPYRIGHT ©
All dimensions to be checked on site prior to commencement of work
Discrepancies between drawings and information to be referred to CA without delay

Project
CHRIST CHURCH PRIMARY SCHOOL
Christchurch Hill, London NW3 1JH

Drawing Title
South Wing Windows - W01 - Existing/Proposed

Project Number	Drawing Number	Scale @ A1/A3	Status	Revision	Date	Revision Notes
537	2510	1:20/40 1:5/10	Billing	A	20.02.14	Specification of Slimlite Glazing added to notes.