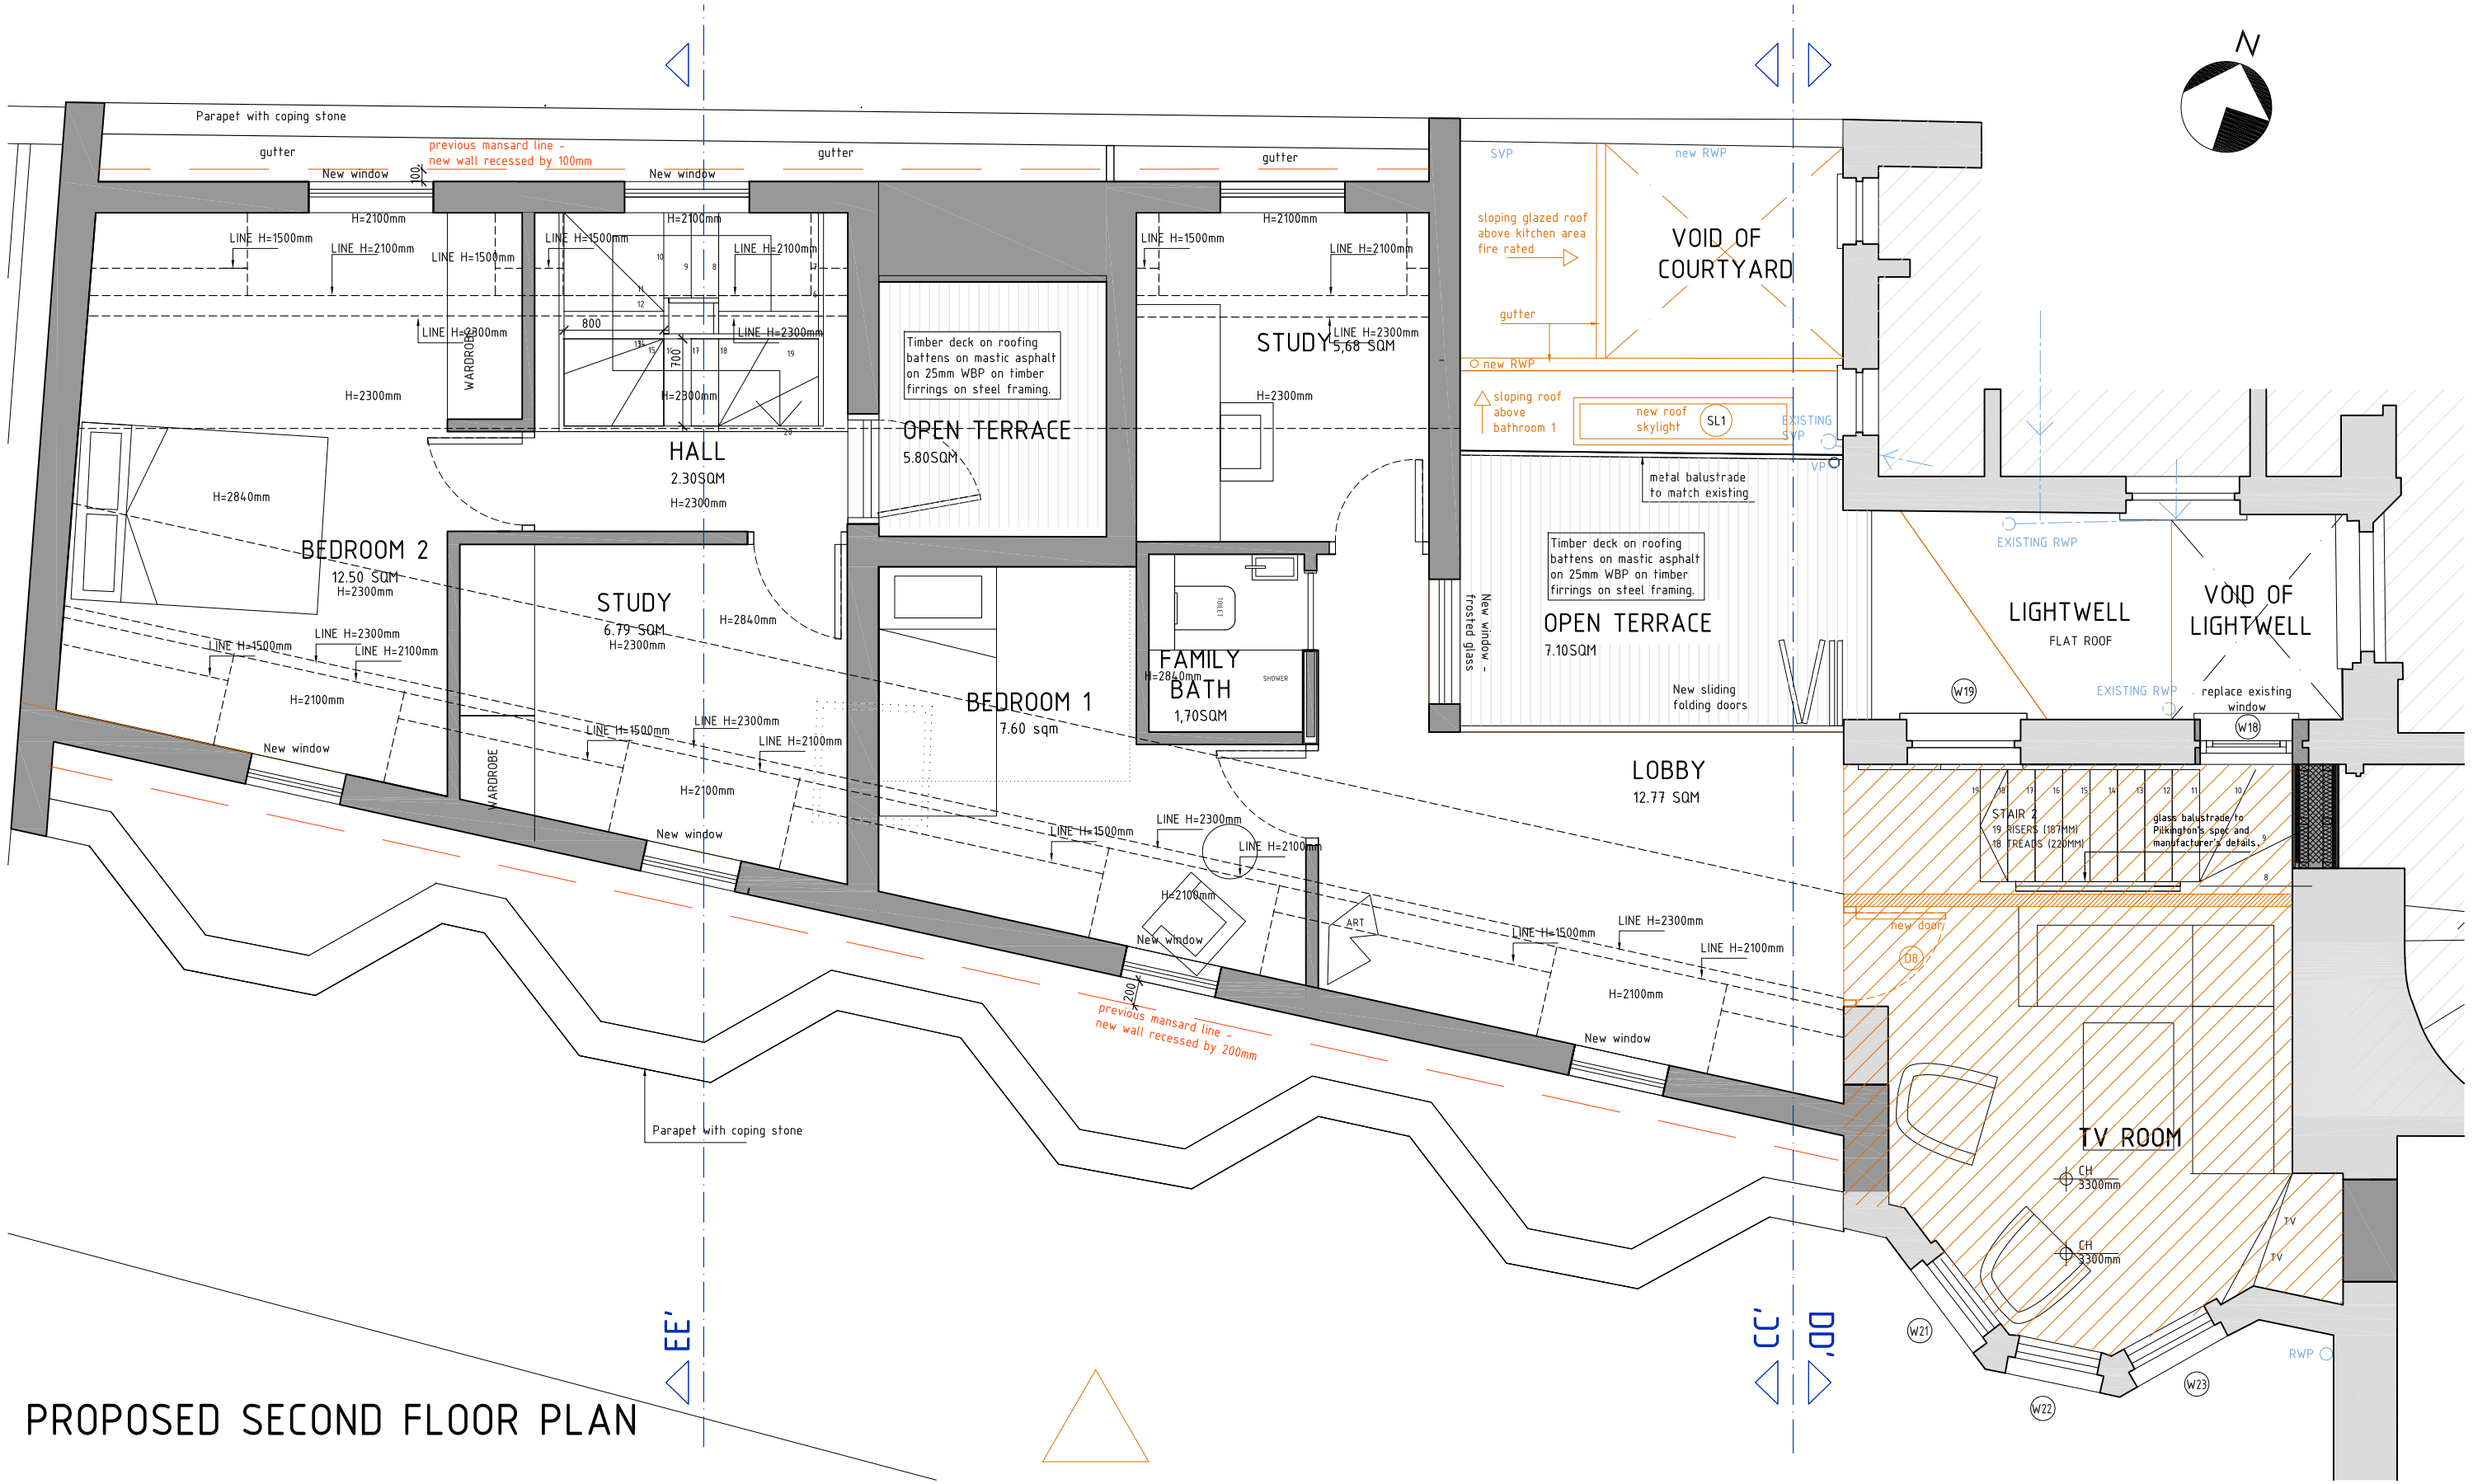

PROPOSED SECOND FLOOR PLAN

0m 1 2 3 4 5 6m

1:50 SCALE

NOTE:

THE INFORMATION SHOWN IN COLOUR HAS BEEN APPROVED IN PREVIOUS PLANNING APPLICATION
REF: 2013/7369/L
REF: 2013/7129/P
REF: 2013/0964/P
REF: 2013/0469/L

LEGEND

WALLS	existing wall	proposed new partition wall
REF. ON PLANS	CH ceiling high	Cp cupboard number REF: schedule of joinery
	W window number REF: schedule of windows&door	Wd wardrobe number REF: schedule of joinery
	ED Patio door number REF: schedule of windows&door	R radiator number REF: schedule of radiator
	D Internal door number REF: schedule of windows&door	TR towel rail number REF: schedule of radiator

12 –14 NORTHINGTON STREET, LONDON WC1 1NW

SECOND F. AS PROPOSED

Plan No.	A202- REV G
Level / Floor	.....
Index	A
File Name	14-12 NS
Format Scale	1:50
Format Paper	(A3)
First Drawn / By	26.6.14 / ALBA LUNA
Last Revision / By	/

General Informations:
- For Finish Code refer to sep. material index.
- For Index overview, use Issue Sheet.
- Contractor to verify and to be responsible for all requirements and restrictions due to local rules and to report of any discrepancy in the drawings to PURA LTD
- Contractor to check all dimensions on site and to report any discrepancies to PURA LTD Contractor to notify of any problem in time to specify alternatives.

Copyright to all designs, notes and drawings remains with PURA LTD subject to written authorization.
PURA LTD, Design&Architecture
mobile: 0044-(0)207 613 3833