Site Boundary

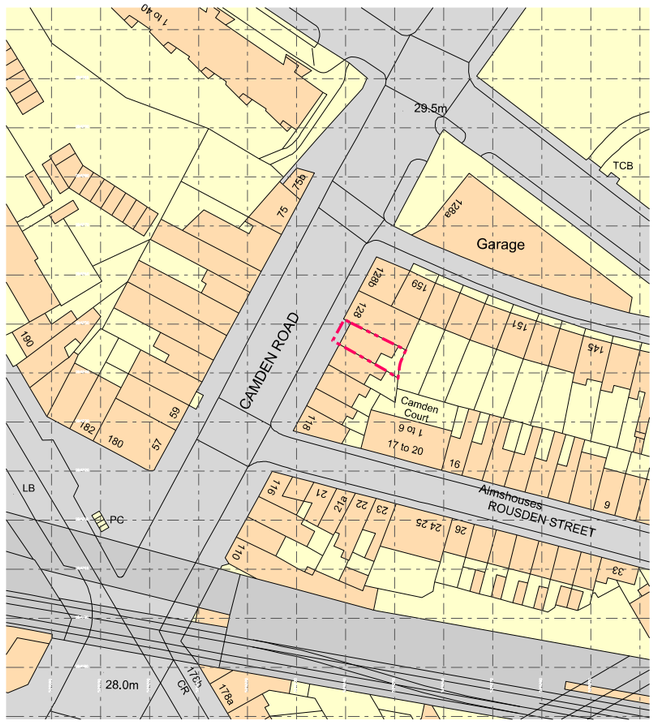

Ordnance Survey, (c) Crown Copyright 2015. All rights reserved. Licence number 100022432

1 Location Plan
Scale 1:1250

10 20 50

FOR INFORMATION ONLY

TwistInArchitecture

Twist In Architecture LTD

70 Cowcross Street, London EC1M 6EJ

T 079 88713108
info@twistinarchitecture.com
www.twistinarchitecture.com

COPYRIGHT AND NOTES
DO NOT SCALE FRAM THIS DRAWING. ALL DIMENSIONS TO BE VERIFIED ON SITE BY CONTRACTOR PRIOR TO COMMENCEMENT OF ANY SHOP DRAWINGS AND ANY WORKS ON SITE. REPORT ALL DISPREPENCIES TO THE ARCHITECT IMMEDIATELY.
THIS DRAWING TO BE READ IN CONJUNCTION WITH ALL RELATED ARCHITECT/ ENGINEERS DRAWINGS / DETAILS AND ALLOTHER RELEVANT INFORMATION.

AMENDMENTS

REV	DATE	DESCRIPTION	BY

CONSULTANT(S)

CLIENT(S)
AARON HORN

PROJECT
126 CAMDEN ROAD,
LONDON NW1 9EE

DRAWING TITLE(S)
LOCATION PLAN

SCALE: 1:1250 @ A3	DRAWN: TIA	CHECKED: TIA
PROJECT NUMBER: TIA-CAM-0043	DATE: MARCH 2015	
DRAWING NUMBER: PA-A-0001		REVISION: /