The content of this document is strictly CONFIDENTIAL. Any unauthorised copying, disclosure or distribution of the material and information in this document is strictly forbidden.

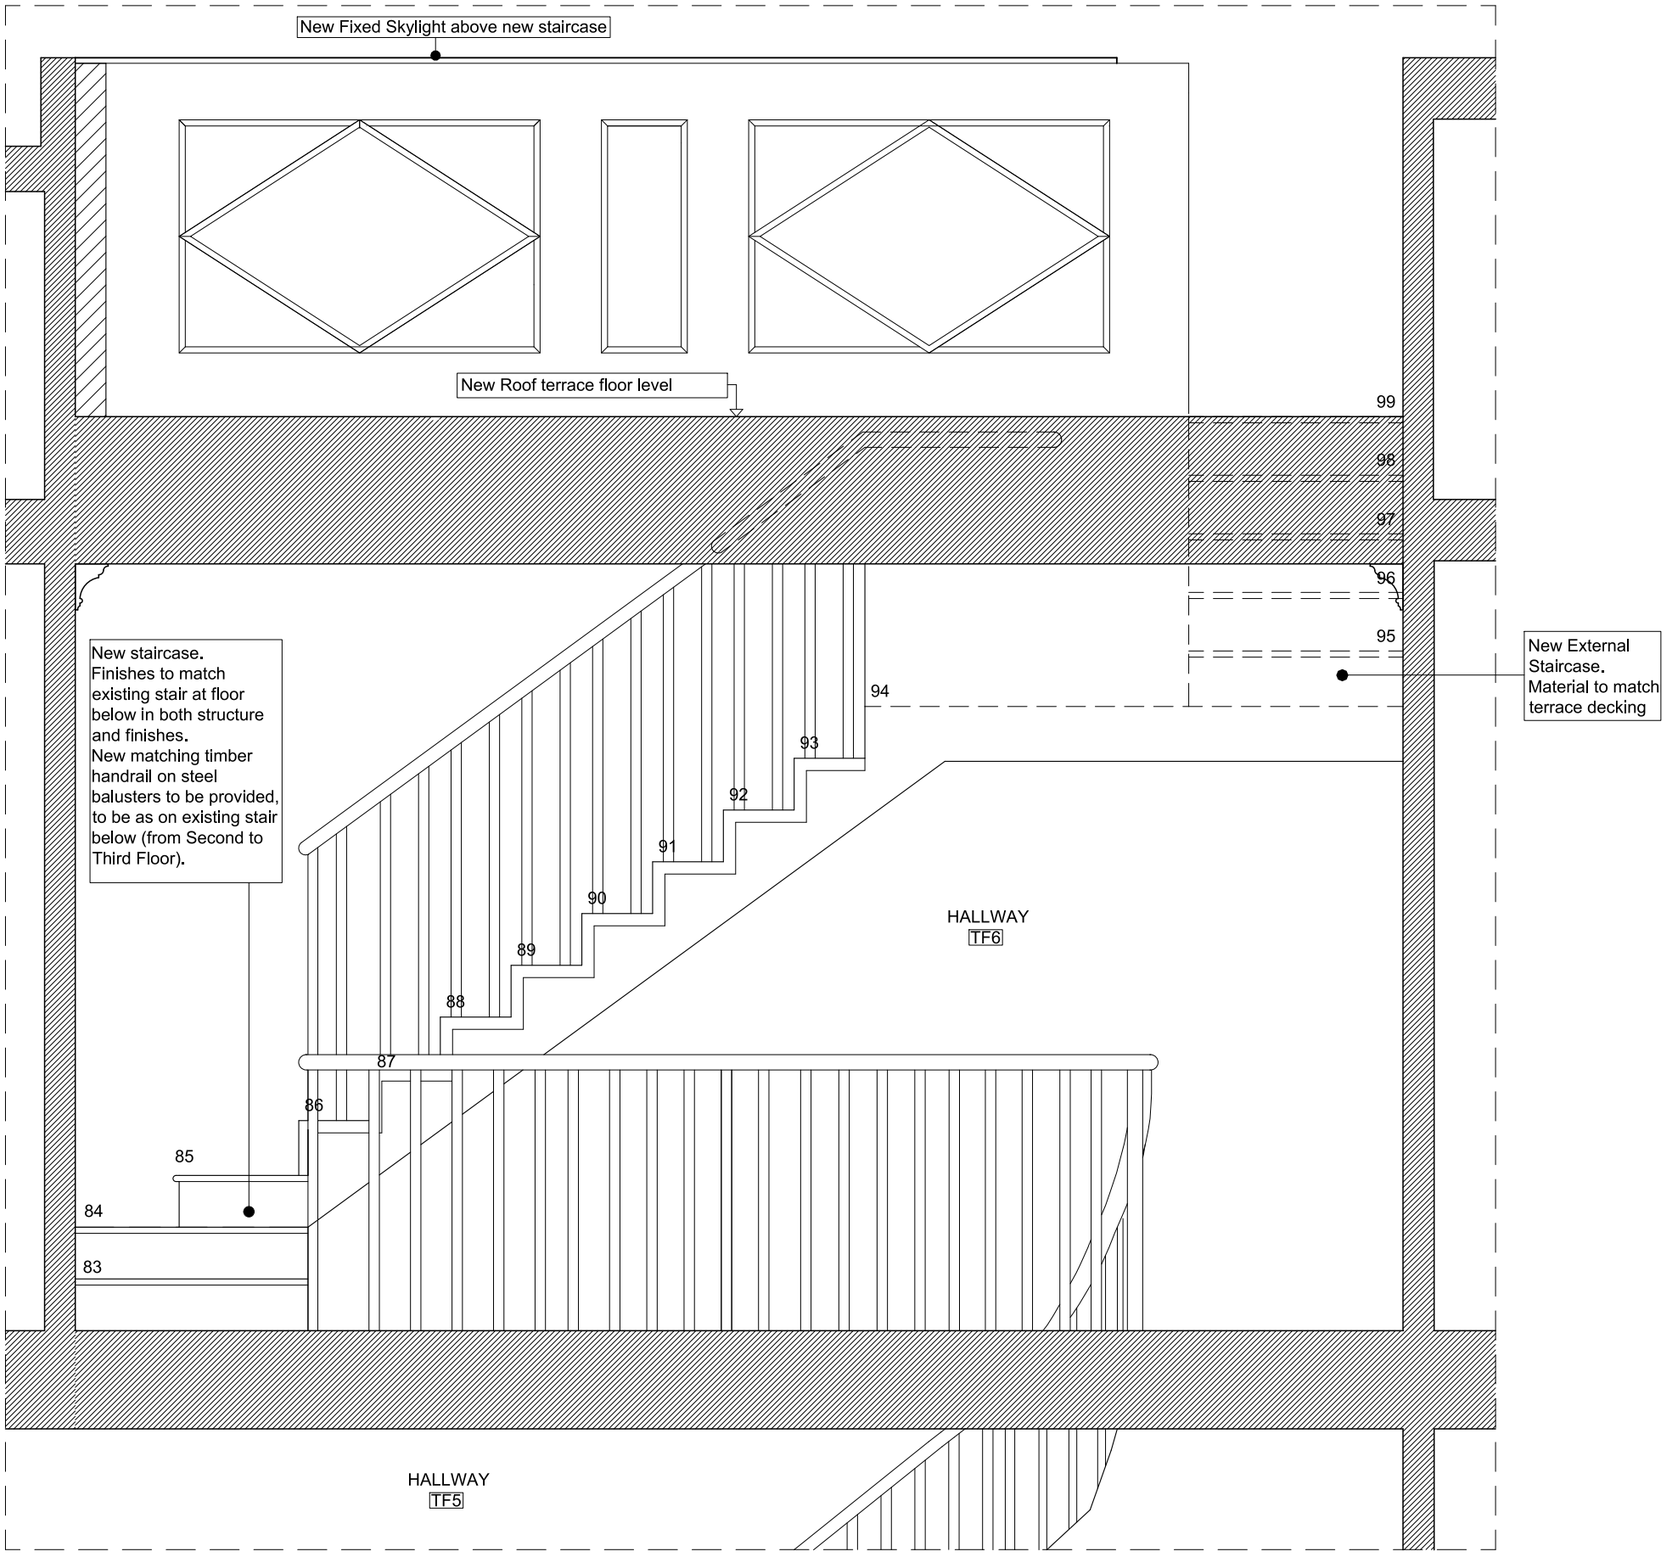

01 New Timber Staircase - Section BB
1:20

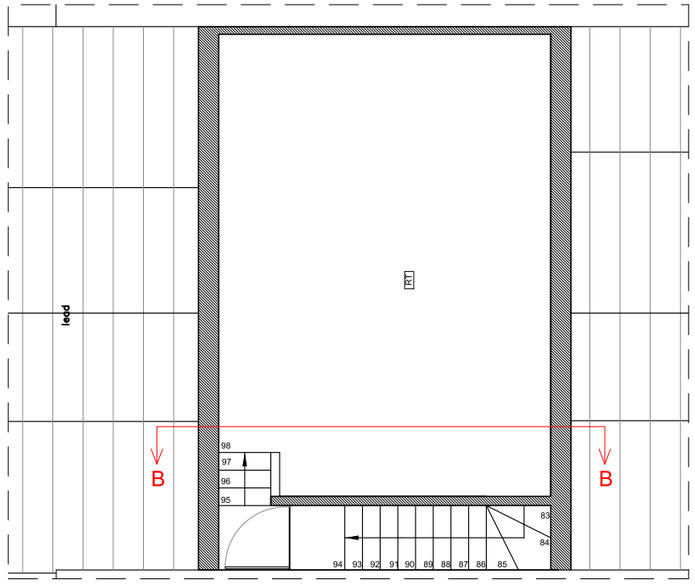

02 Roof Terrace - Key Plan
1:200

NEW TIMBER STAIRCASE TO LEAD TO THE NEW EXTERNAL DOOR ONTO THE ROOF TERRACE:

_ALL INTERNAL FINISHES TO RECEIVE DECORATIONS AS PER ADJACENT WALL AS LISTED IN THE SPECIFICATION SCHEDULE.

_CONTRACTOR TO ALLOW FOR A NEW HANDRAIL TO MATCH THE EXISTING HANDRAIL DETAIL. TIMBER HANDRAIL TO BE POLISHED AND FINISHED TO A NATURAL TIMBER STATE TO MATCH EXISTING.

_STAIR EDGE TIMBER TO BE STAIR BULLNOSE DETAIL (AS PER SHOWN IN DRAWING A2010)

All measurements are to be checked and confirmed on site by the contractor.

All dimensions are in mm unless otherwise stated.

FOR INFORMATION ONLY

Rev.	Date		Check

tomèf
ARCHITECTURE INTERIOR DESIGN
132-134 Lots Road
Unit 108
World's End Studios
SW10 0RJ London
T +44 20 7349 7199

Client
TB

Project
10 Chester Terrace

Title
New Timber Staircase to Roof Terrace_ Section BB

Job No	Originator	Scale	Number	Revision
		1:20 @ A3	A2011	00
Date	Location	Drawn by		
30.03.15	—	—		