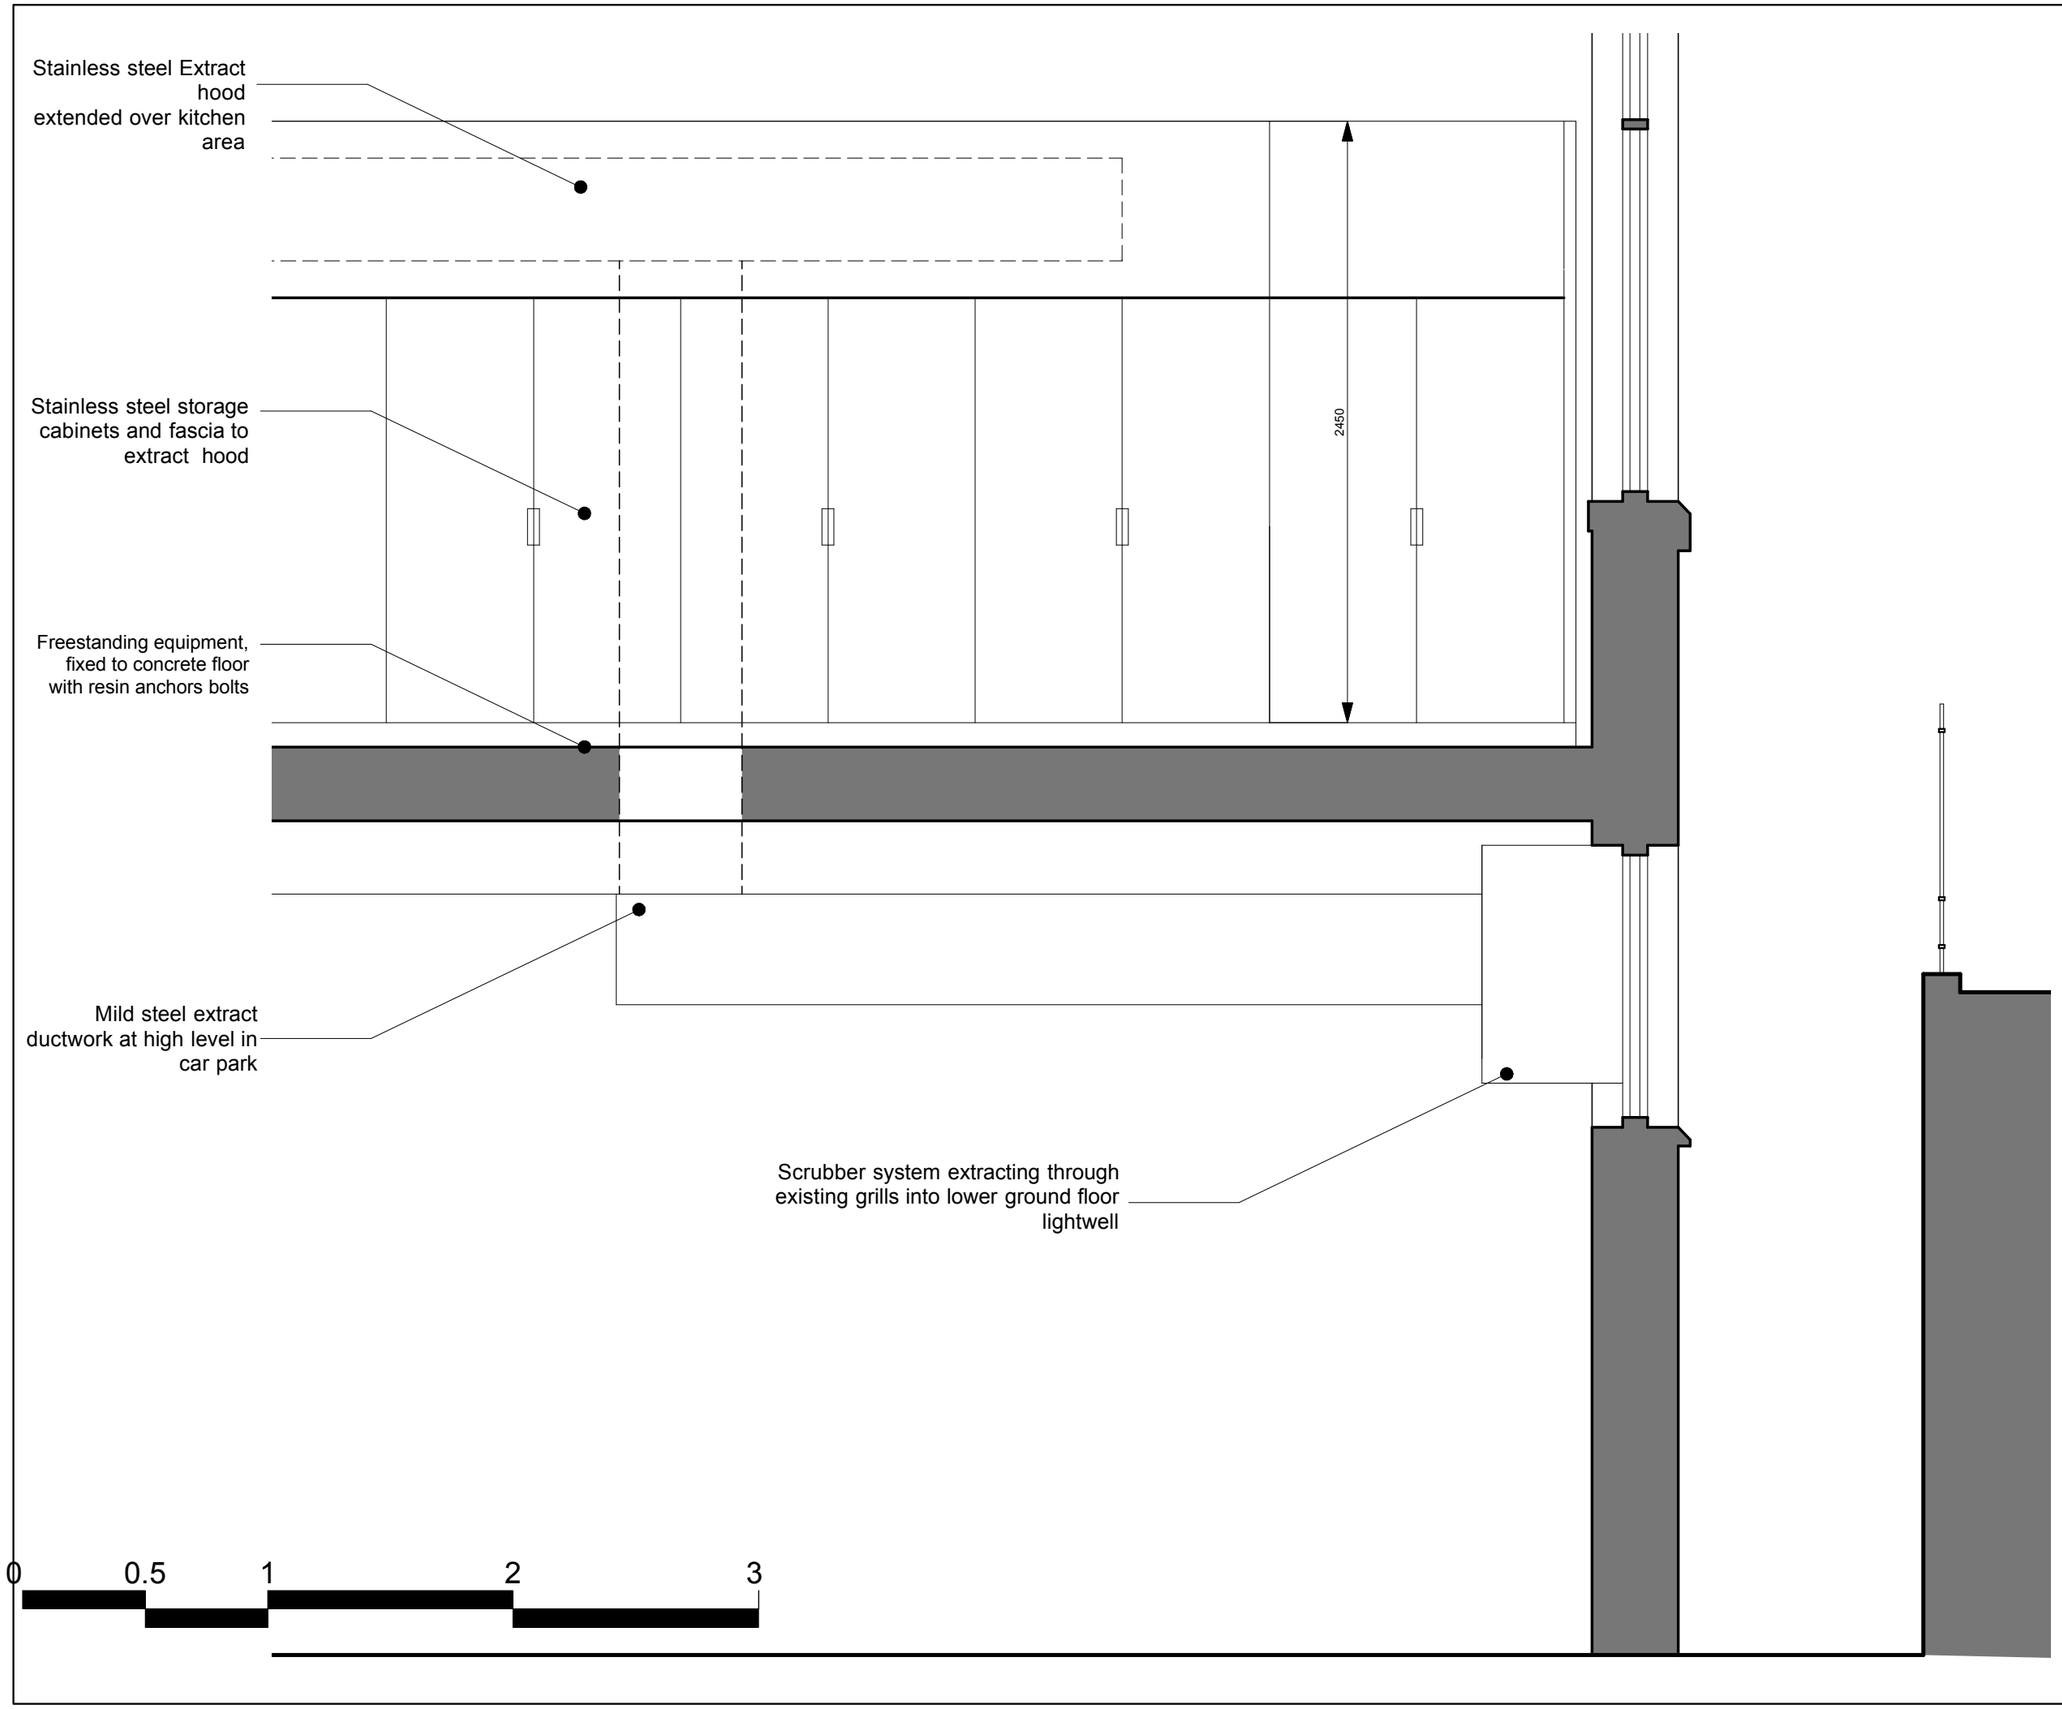

No.	Date	Issue Notes
2	13/3/15	PLANNING SUBMISSION
1	28/1/15	For Comment

No.	Date	Revision Notes	Zone	Appr

Date: March 2015
Revision: Revision
Project ID: 1407
Drawing Code: Drawing Code
CAD File Name: 1407 Eversholt St.
Plot Date: 00/00/00

Designed By: T3s
Drawn By: T3s
Checked By: T3s
Reviewed By: T3s
Submitted By: T3s
Project Manager: Streem Prop. Ltd.

Design Firm: TYPE3 studio
www.type3studio.com
studio@type3studio.com

Consultant:

Project Title: Casual Dining Company
EVERSHOLT STREET
LONDON

Drawing Title: Proposed
Ventilation Details

Scale: Sheet Scale

Drawing No.: 1407/AA/0802

of