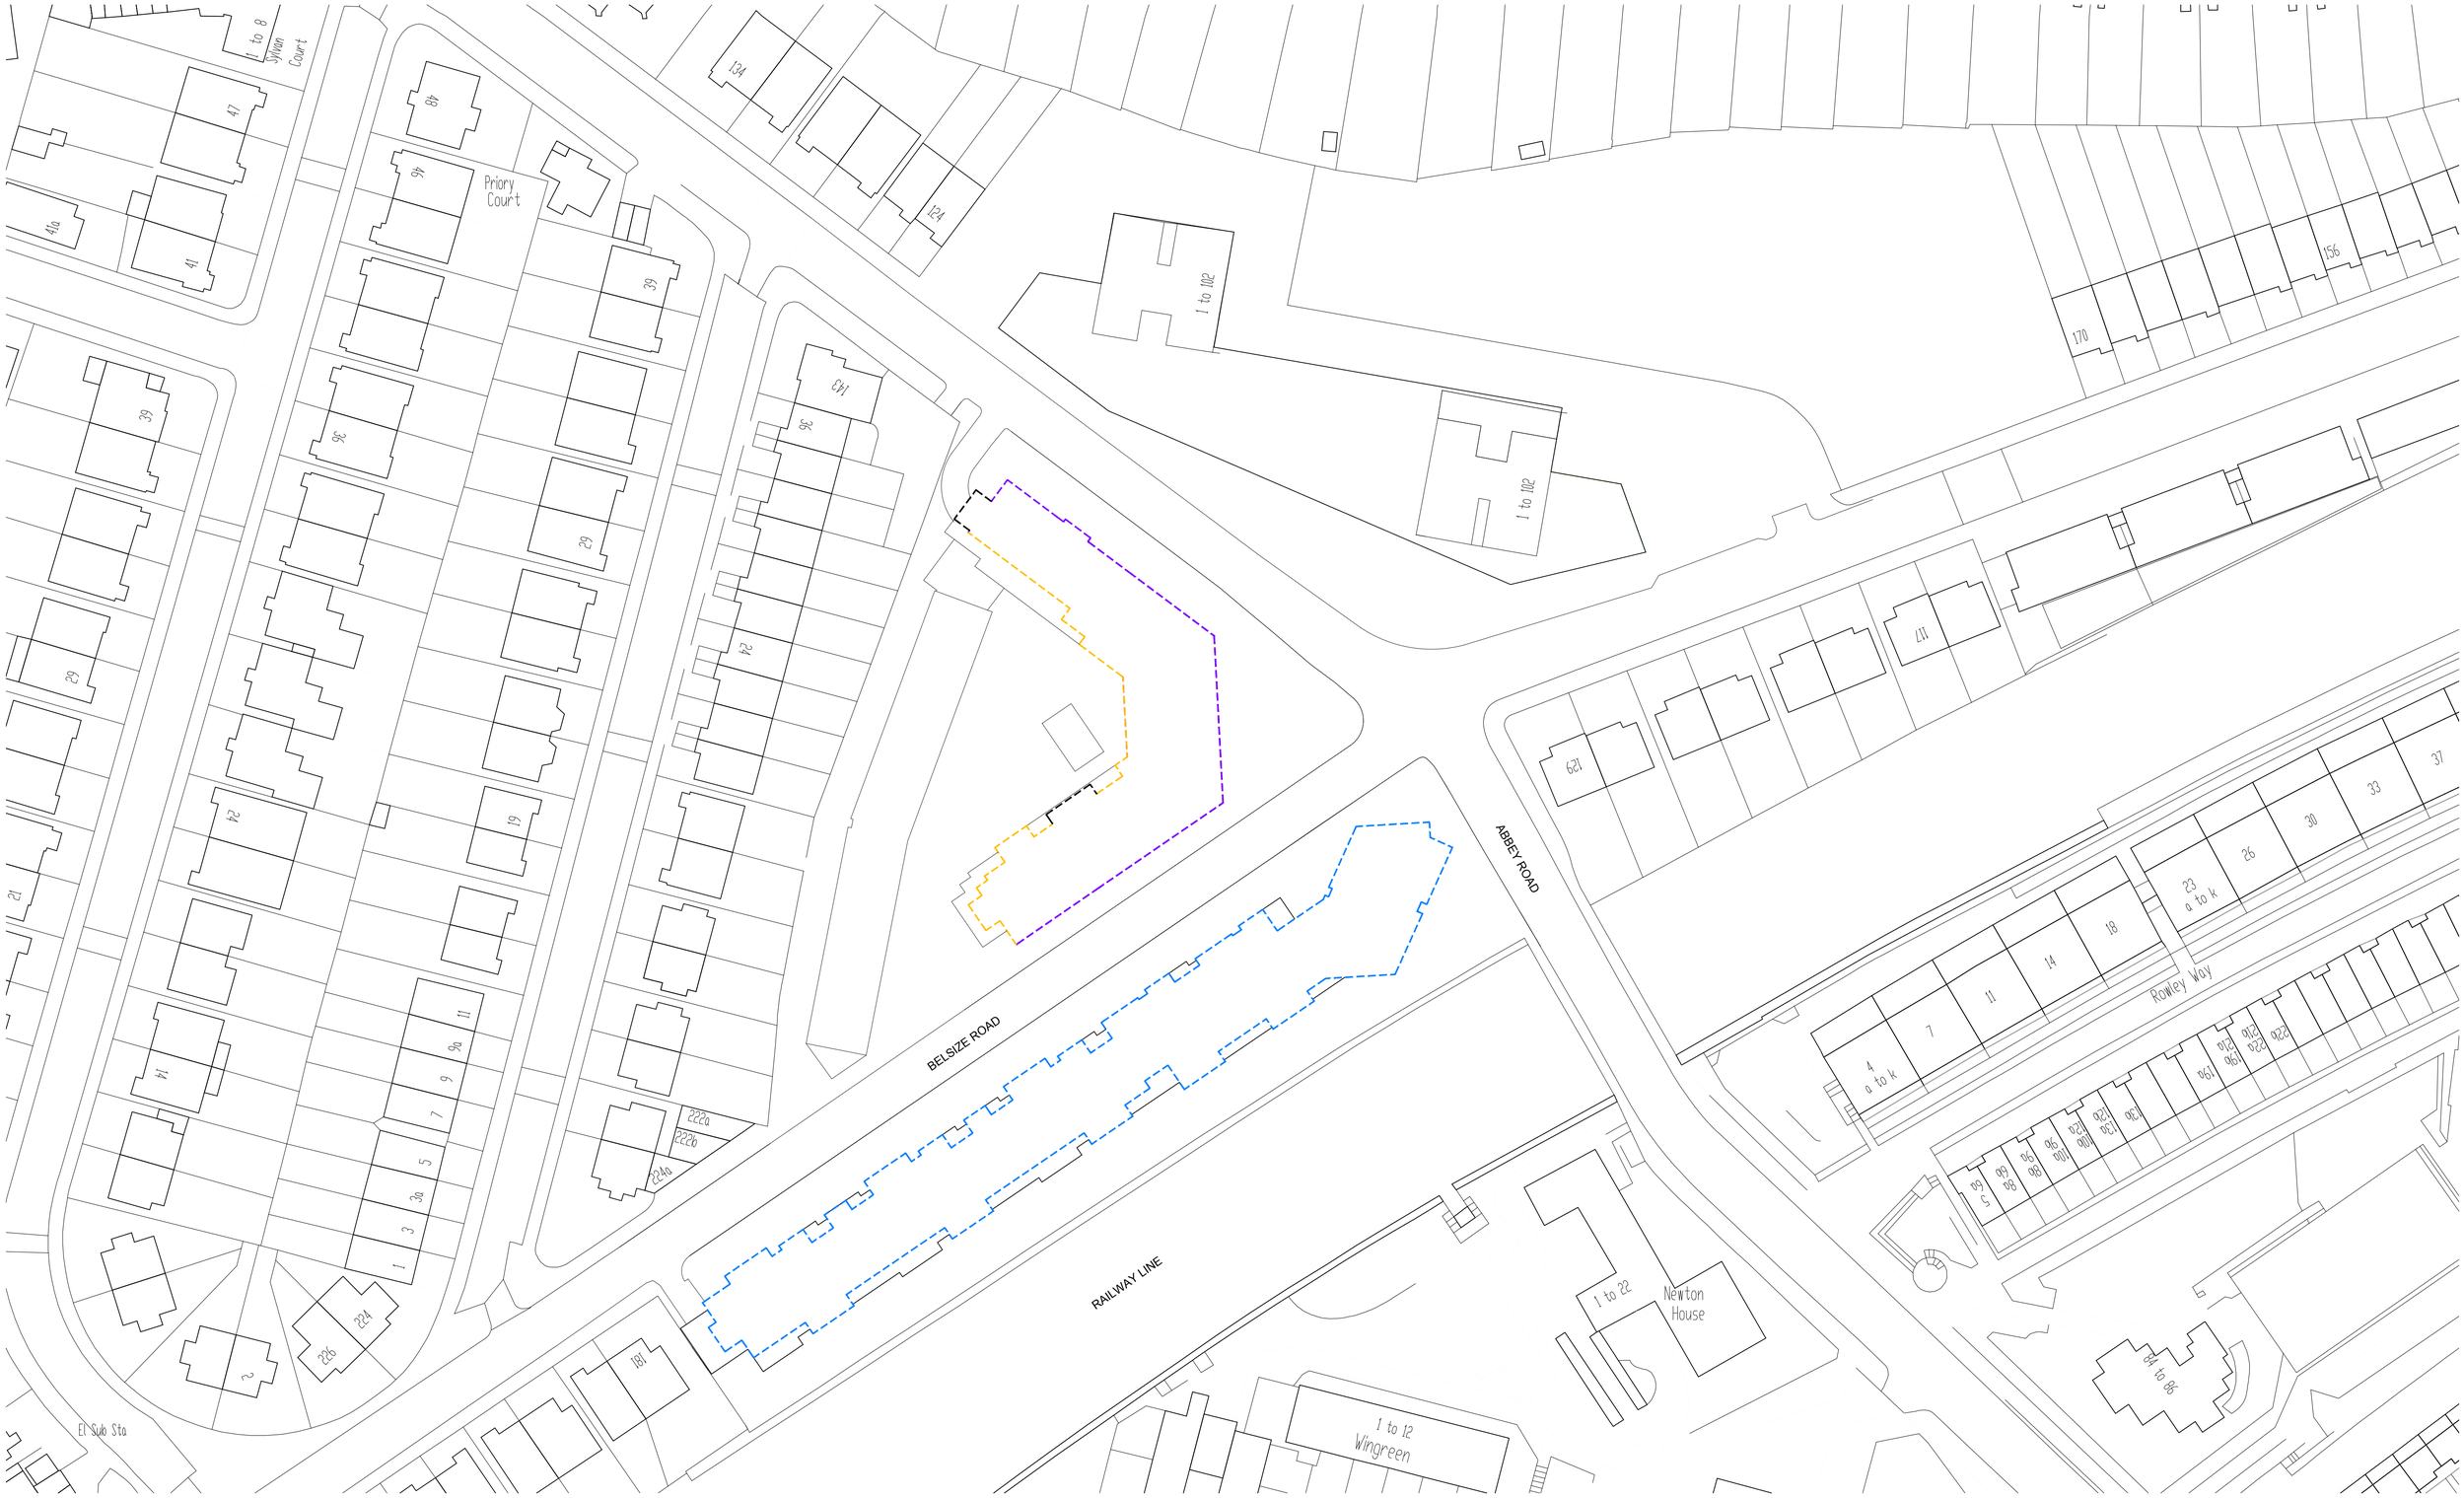

rev.	date	description	drn	aud
B	09.03.15	PLANNING ISSUE - PH. 3 OUTLINE AND TOLERANCES AMENDED AS CLOUDED	EA/EN	TP
A	17.07.13	PLANNING ISSUE	CF	KS

GENERAL NOTES

- This drawing is copyright of PTE architects
- Use figured dimensions only. DO NOT SCALE.
- All dimensions are in millimetres unless noted otherwise
- All levels are in metres above ordnance datum unless noted otherwise
- This drawing must be read in conjunction with all other relevant drawings and specifications from the Architect and other consultants

NOTES

- All setting out to be confirmed on site prior to construction - any discrepancy must be immediately reported to the Architect.
- This is not a construction drawing and must on no account be used as such

KEY: BUILDING LINE TOLERANCES

- - 3.5 M
- +/- 0.5 M
- +/- 1.0 M
- +/- 2.0 M
- +/- 3.0 M
- - 4.0 M
- + 10.0 M

0 2m 4m 6m 8m 10m

drawing status

PLANNING

Diespeker Wharf
38 Graham Street
London N1 8JX

T: 020 7336 7777
F: 020 7336 0770
URL: www.ptea.co.uk
E: forename.surname@ptea.co.uk

PTEa
POLLARD THOMAS EDWARDS architects

project	drawn	audited	scale	date
ABBEY AREA REGENERATION LONDON NW6	CF	KS	1:500 @ A1	JUN 13

dwg title	job no.	drg.no.	rev
PROPOSED SITE LAYOUT SET BACK FLOOR	12-510-3	PL 011	B