Notes:

Read in conjunction with service consultants drawings and specification and refer to all other relevant documentation

See W.C. layout drawings for setting out of W.C. ceilings

Smoke detectors and PIR's not shown - see services consultants drawings.

Ceiling heights shown are indicative and subject to confirmation on site.

Key:

New bulkhead or plasterboard suspended ceiling

Plasterboard lining to structural concrete ceiling.

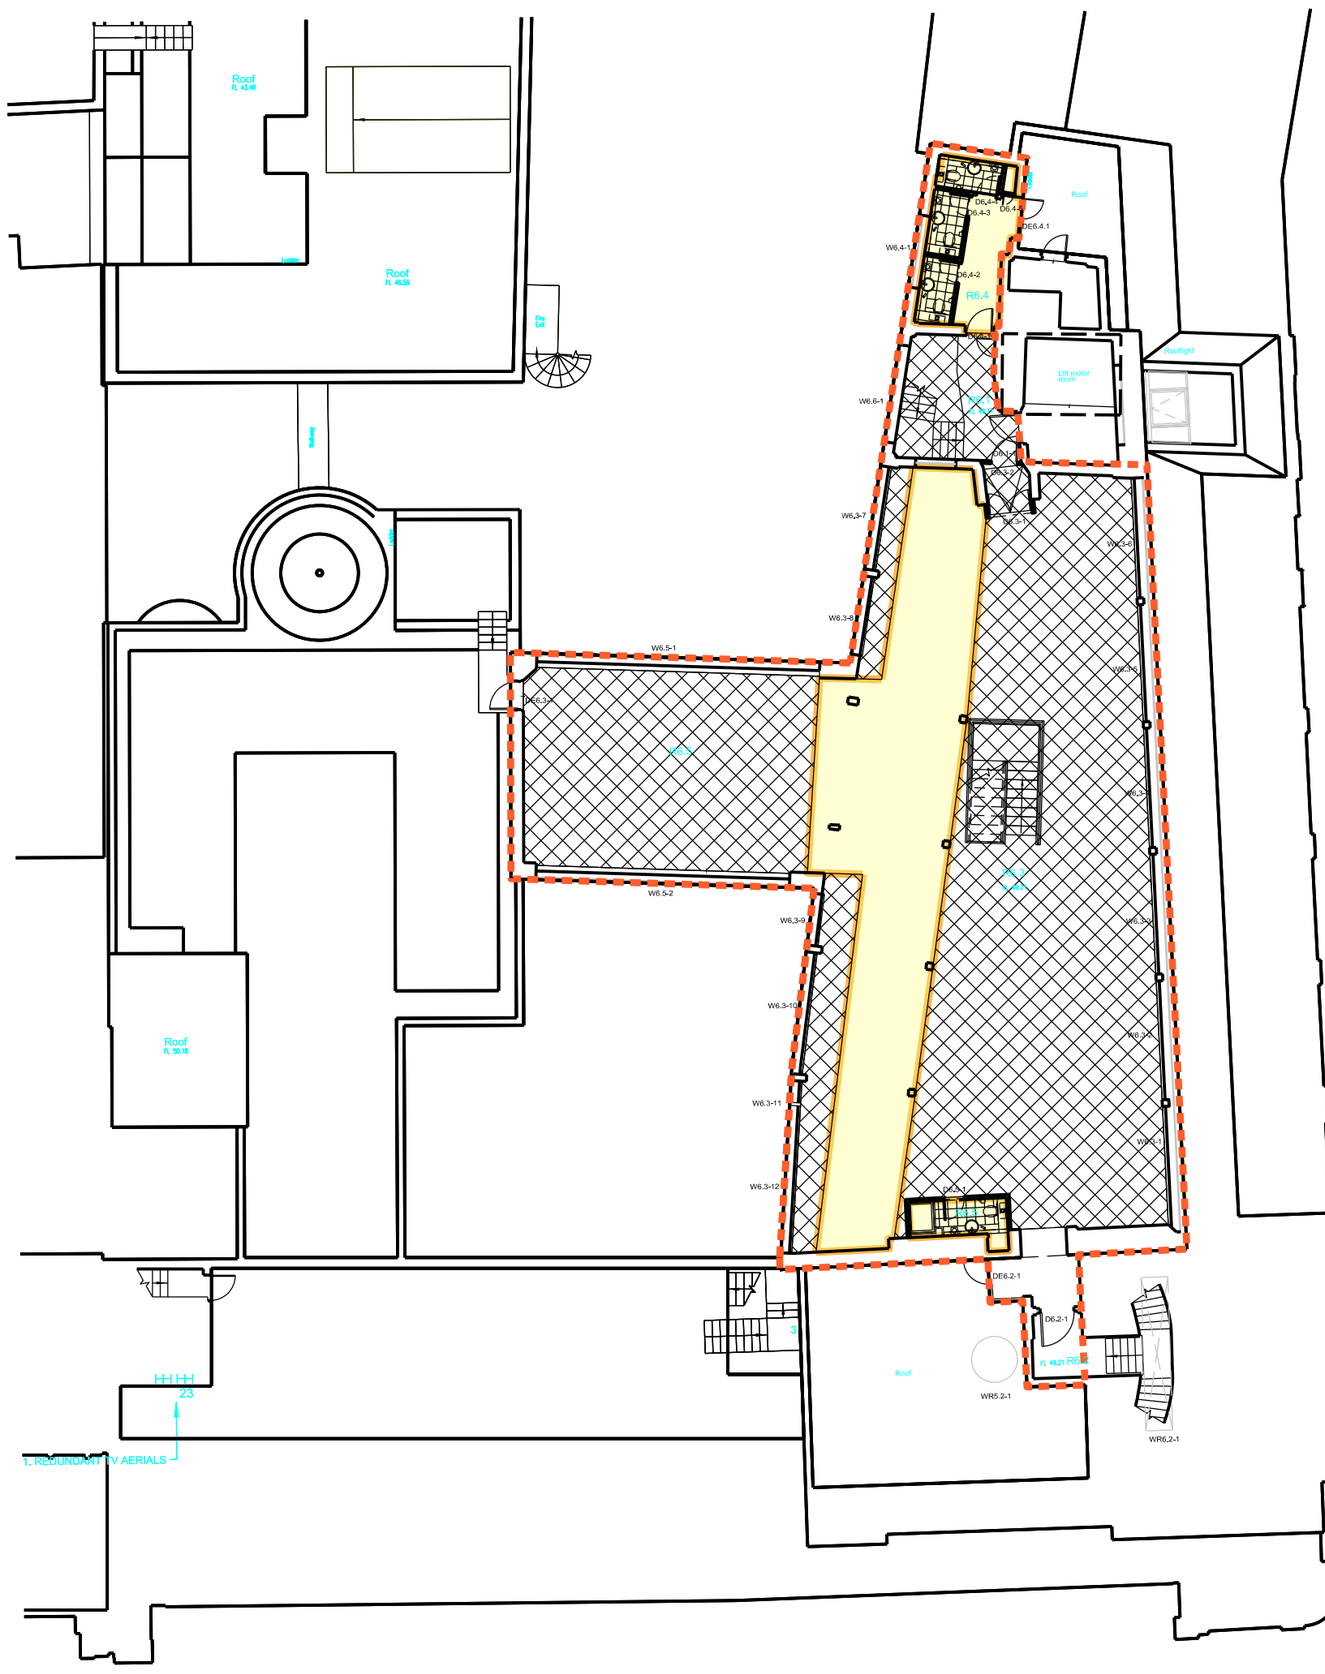

NOTES:
1. THIS DRAWING NOT TO BE SCALED, FIGURED DIMENSIONS ONLY TO BE TAKEN.
2. SHOULD ANY DISCREPANCIES BE FOUND WITH THIS DRAWING, PLEASE INFORM THIS OFFICE.
3. COPYRIGHT OF THIS DRAWING IS OWNED BY JMARCHITECTS.
4. THIS DRAWING SHOULD BE READ IN CONJUNCTION WITH THE PROJECT HEALTH & SAFETY FILE AND ANY TASK BASED METHOD STATEMENTS

0 1 2 3 4 5 6 7 8 9 10 METRES

New partitions shown hatched

Site Boundary

REV.	DESCRIPTION	DATE	DRN BY	CKD BY

jmarchitects

PROJECT
Heals Refurbishment Phase 2

TITLE
Phase 2B Fifth Floor Reflected Ceiling Plan

CLIENT
Threadneedle Property Investments Ltd

JOB No.	DRAWING No.	REVISION
5354	P(00)246	/
SCALE	DRAWN BY	CHECKED BY
1:200 @ A3	AR	AM
STATUS		DATE
Planning		January 2015

2nd Floor
Threeways House
40-44 Clipstone Street
London
W1W 5DW

T: 0207 580 5330

F: 0207 436 5348

lon@jmarchitects.net

www.jmarchitects.net